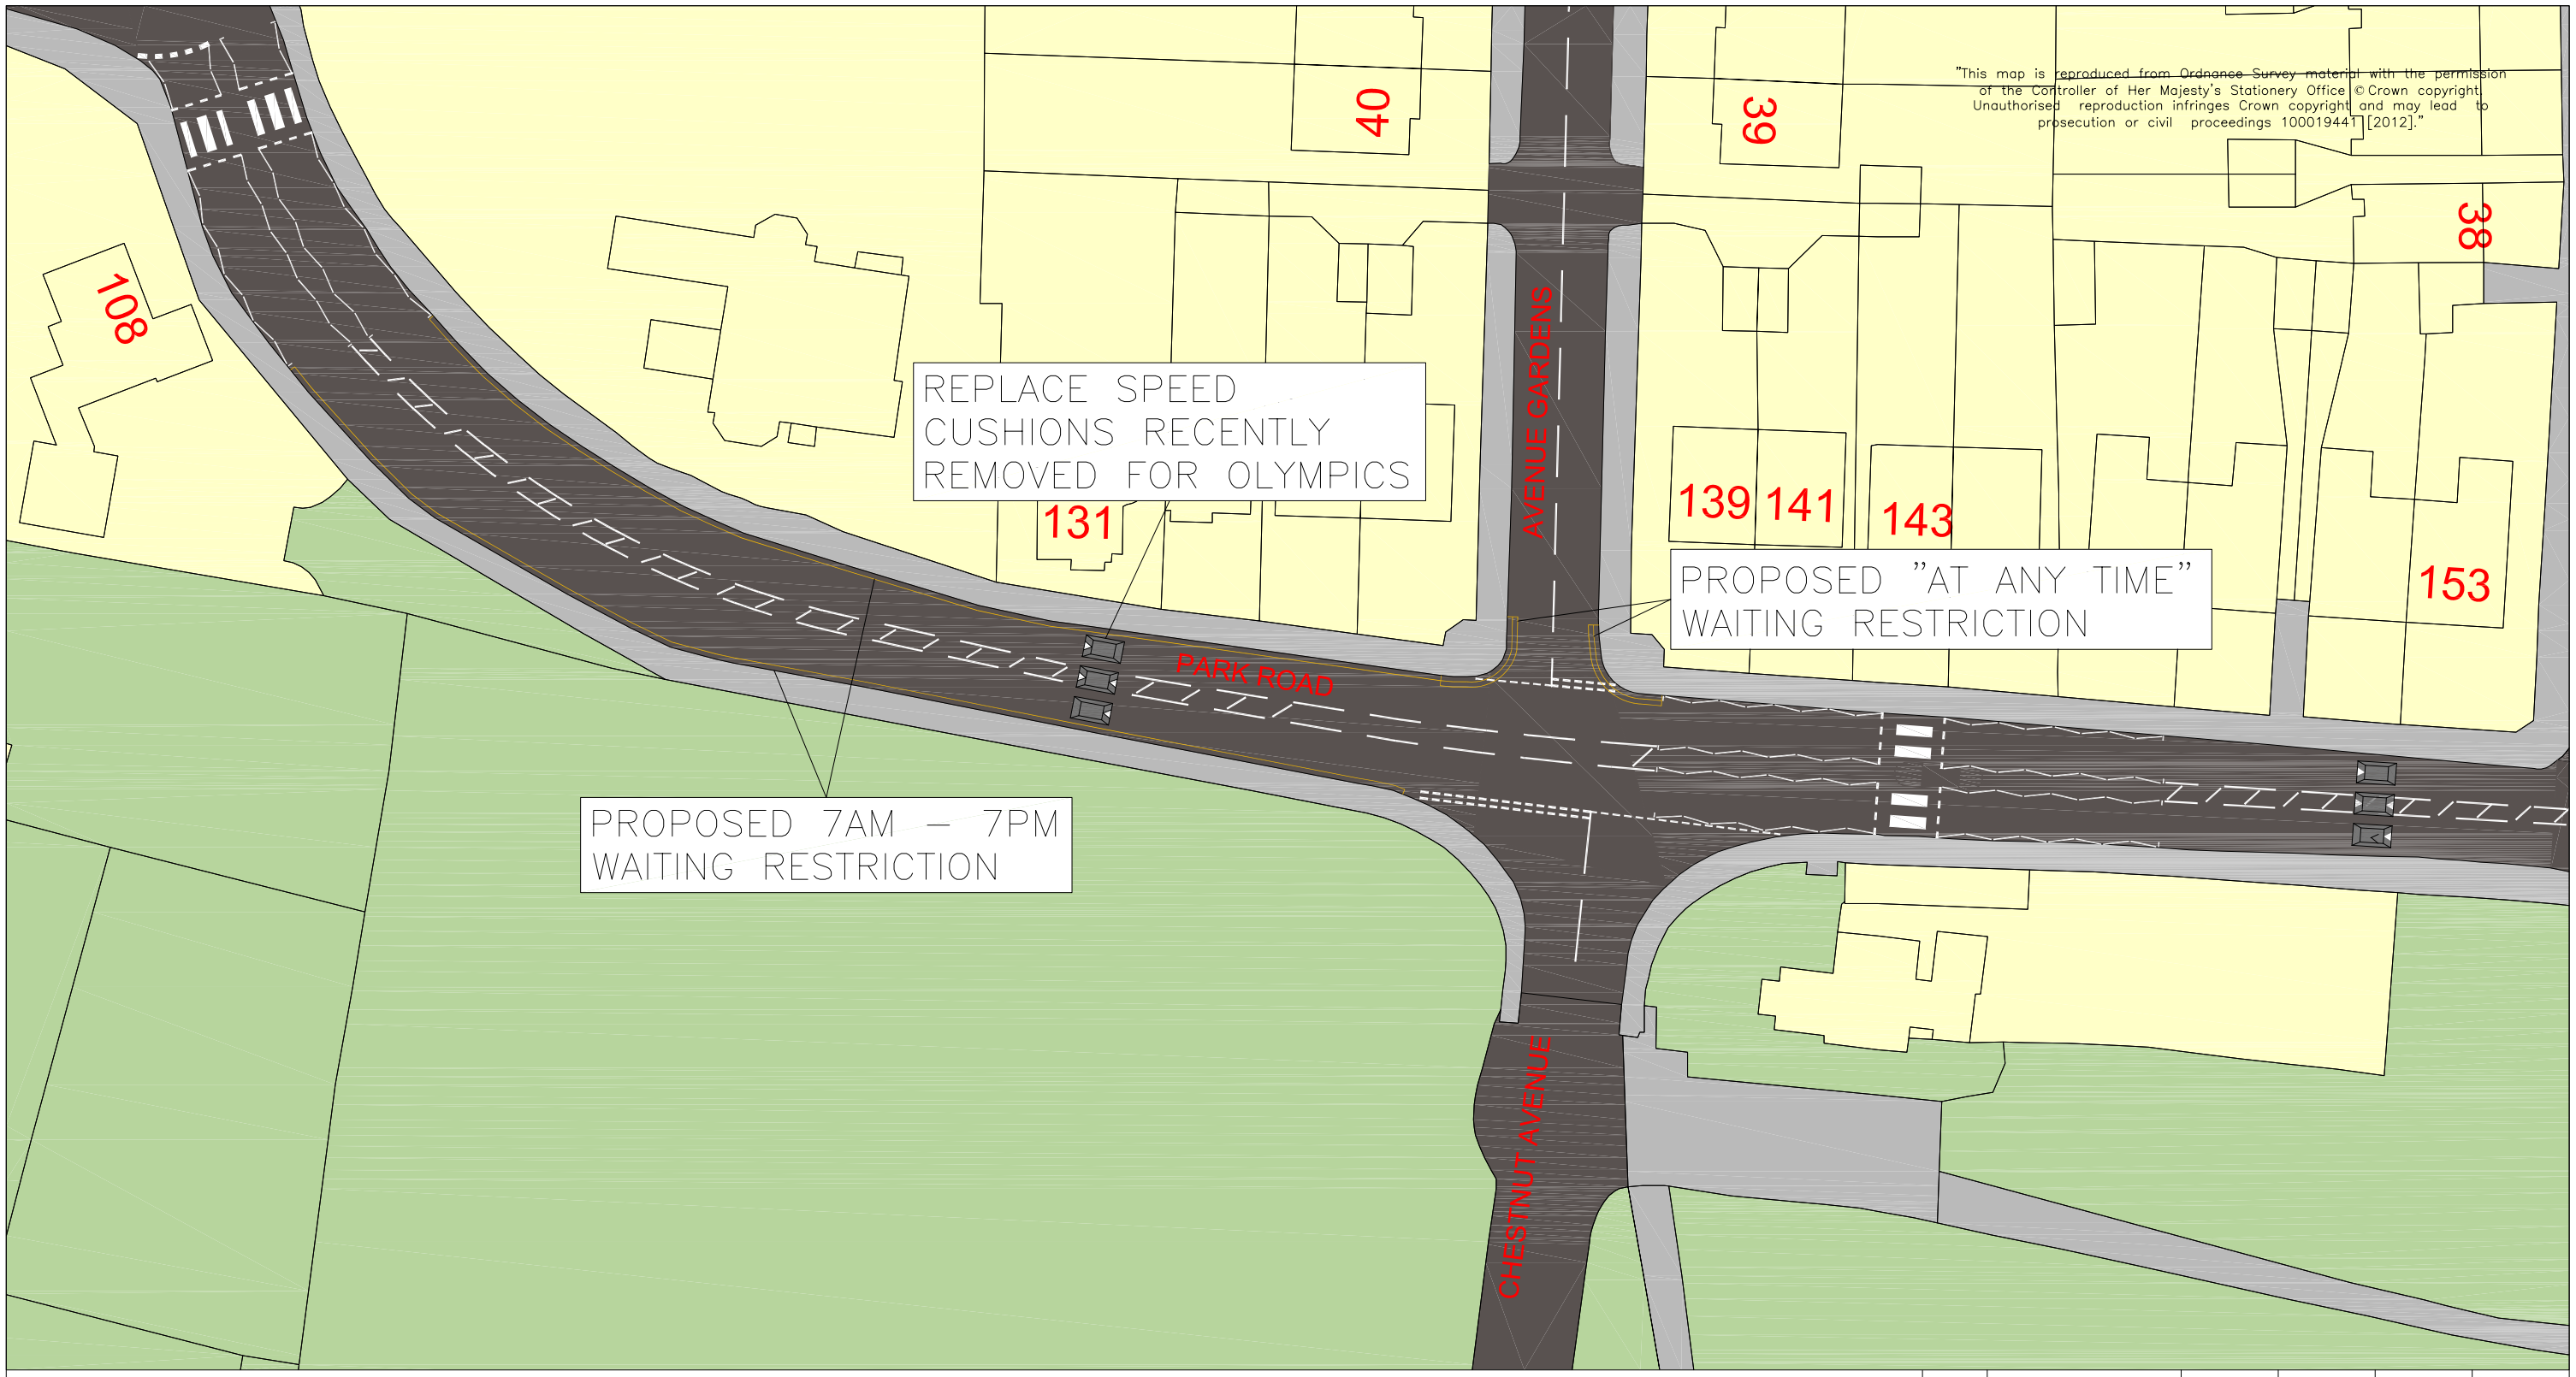

REVISION	AMENDMENT	DRAWN BY AND DATE	DESIGNED BY AND DATE	CHECKED BY AND DATE	APPROVED BY AND DATE

LONDON BOROUGH OF RICHMOND UPON THAMES

DRAFT ✓
ISSUE

SCALE (AT A3 SIZE) 1:500

UNCONTROLLED

CLIENT: LONDON BOROUGH OF RICHMOND UPON THAMES

PROJECT: PARK ROAD JUNCTION WITH CHESTNUT AVENUE

DRAWING TITLE: PROPOSED WAITING RESTRICTIONS

ISSUING OFFICE: TWICKENHAM

TELEPHONE: 020 88911411

DRAWING NUMBER: 2284-CS-GL-003

REVISION:

G:\Data\H & T – Projects\2284 ~ Olympics road events and flame\Park Road speed cushion replacement and yellow lines\2284-CS-GL-003.dwg.