1:1250

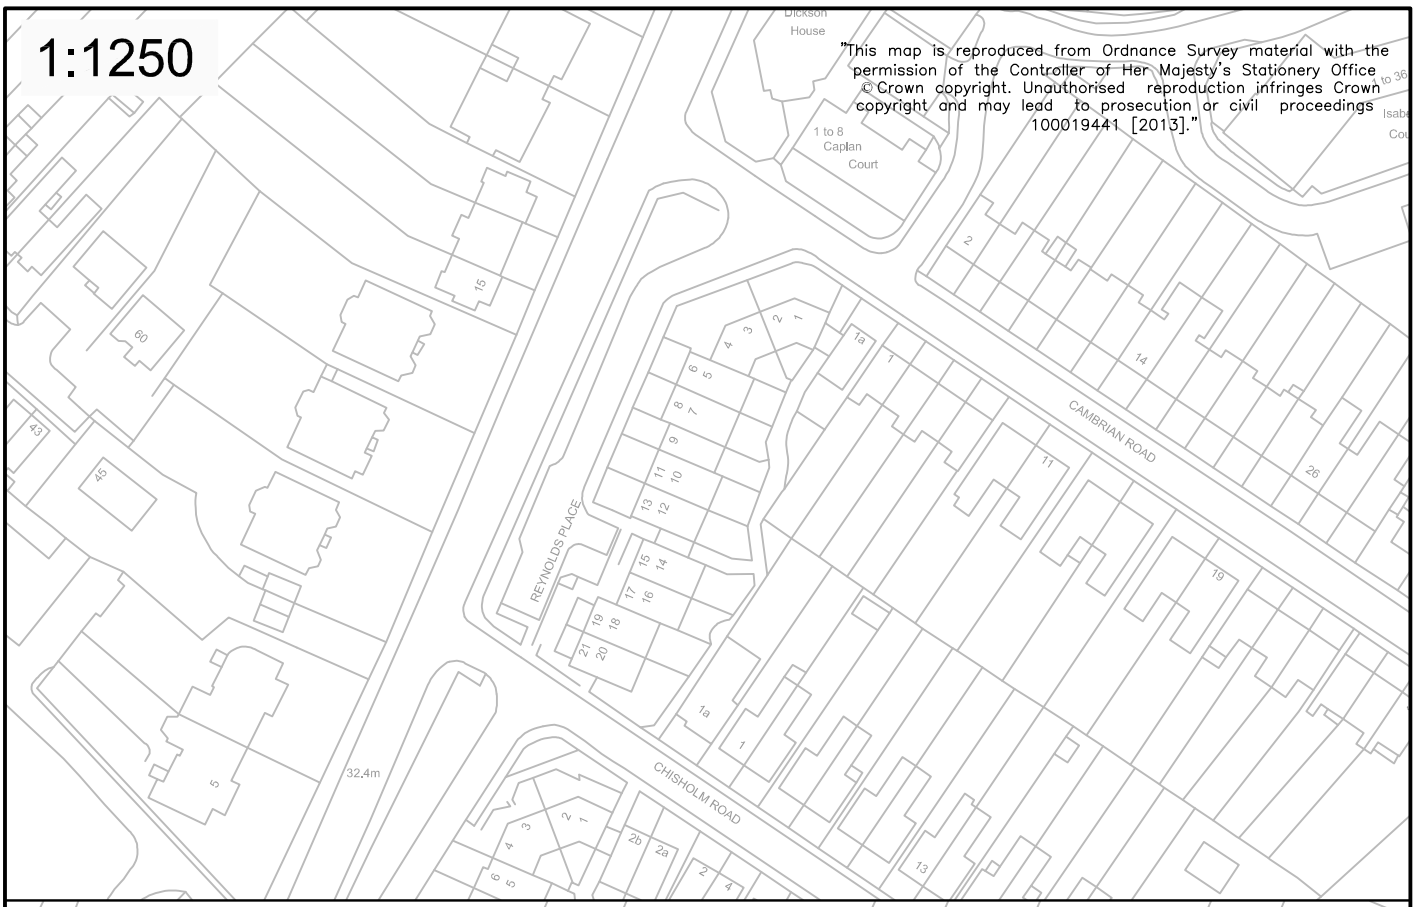


1:250

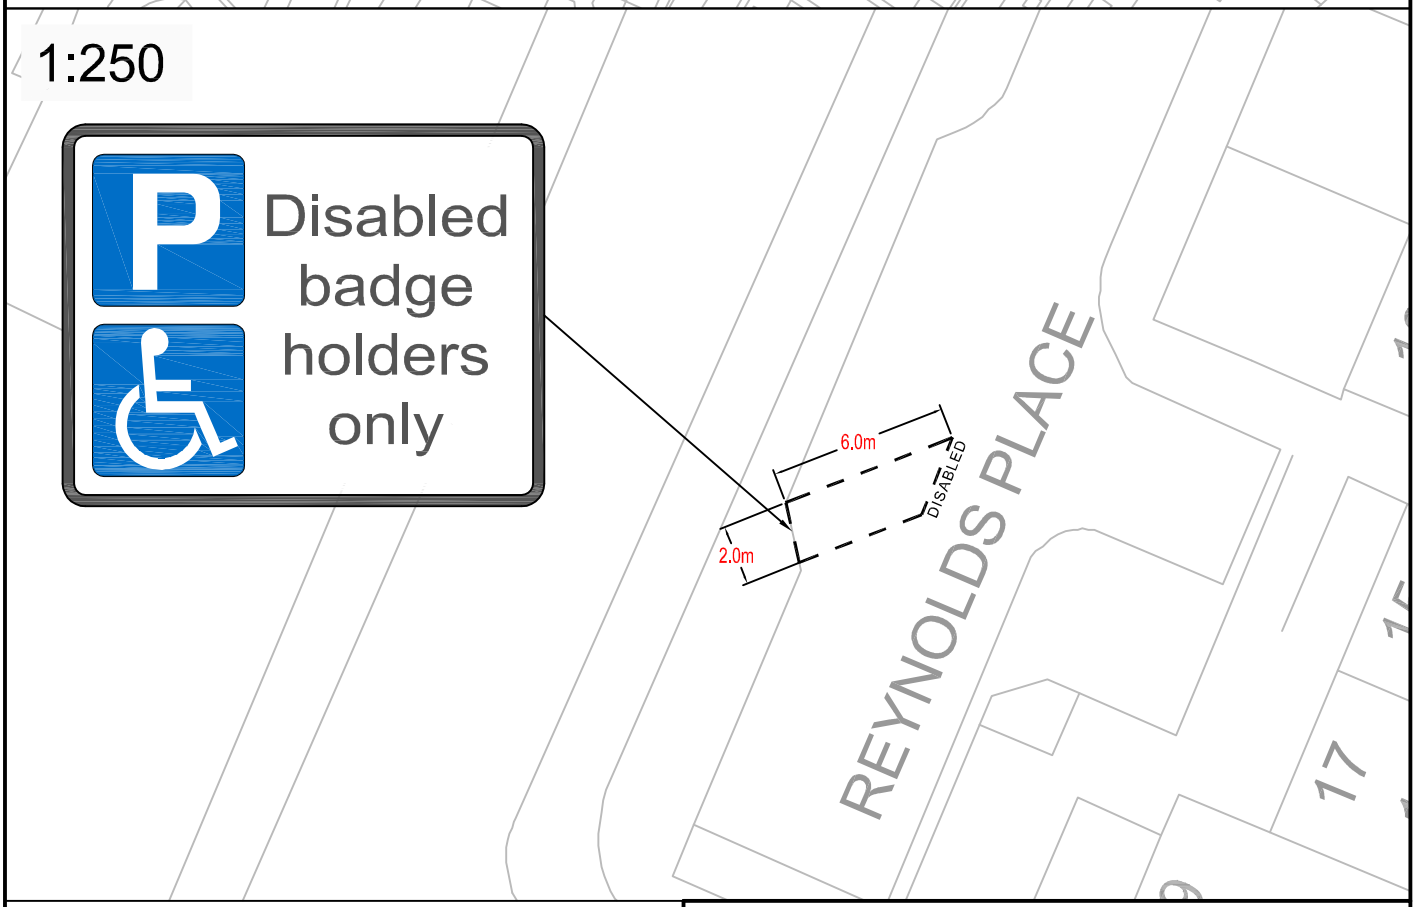


LONDON BOROUGH OF RICHMOND UPON THAMES

| | | | | |
|---|---|---|---|---|
| A | AP 03/10/13 | AP 03/10/13 | MP 03/10/13 | MT 03/10/13 |
| REVISION | DRAWN BY & DATE | DESIGNED BY & DATE | CHECKED BY & DATE | APPROVED BY & DATE |

Draft ✓
Issue ✓
Scale (at A4 size) VARIOUS

| | |
|---|---|
| CLIENT | LONDON BOROUGH OF RICHMOND UPON THAMES |
| PROJECT | DISABLED PARKING BAYS |
| DRAWING TITLE | REYNOLDS PLACE, RICHMOND TW10 6JZ |
| ISSUING OFFICE | TWICKENHAM |
| TELEPHONE | 020 88911411 |
| DRAWING NUMBER | 1049.DB.RP.001 |
| REVISION | |

C:\Documents and Settings\pocklingtona\My Documents\Disabled Bay Batch 4.dwg.