1:1250

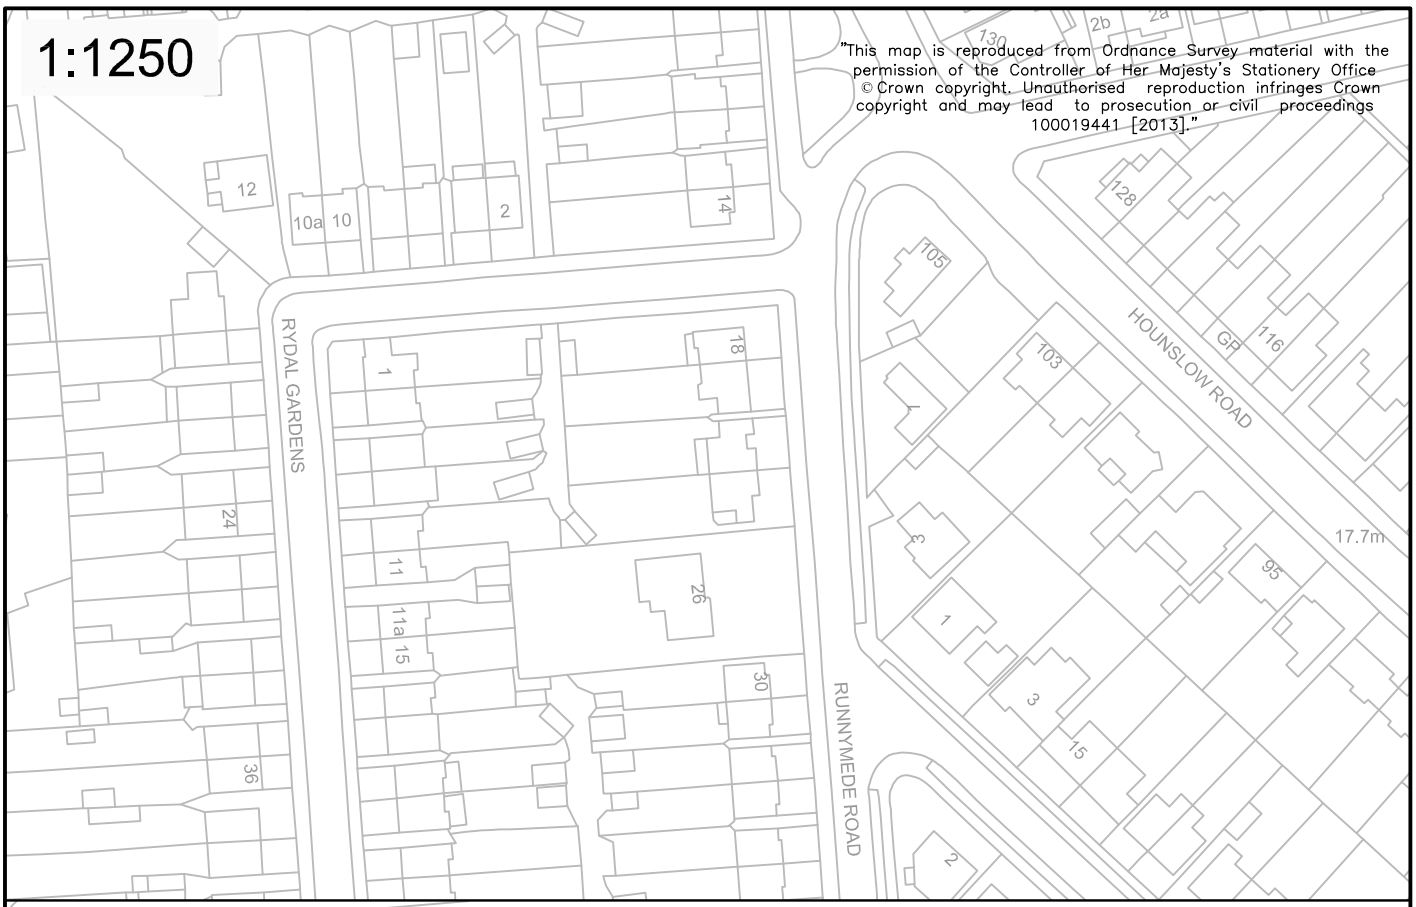


1:250

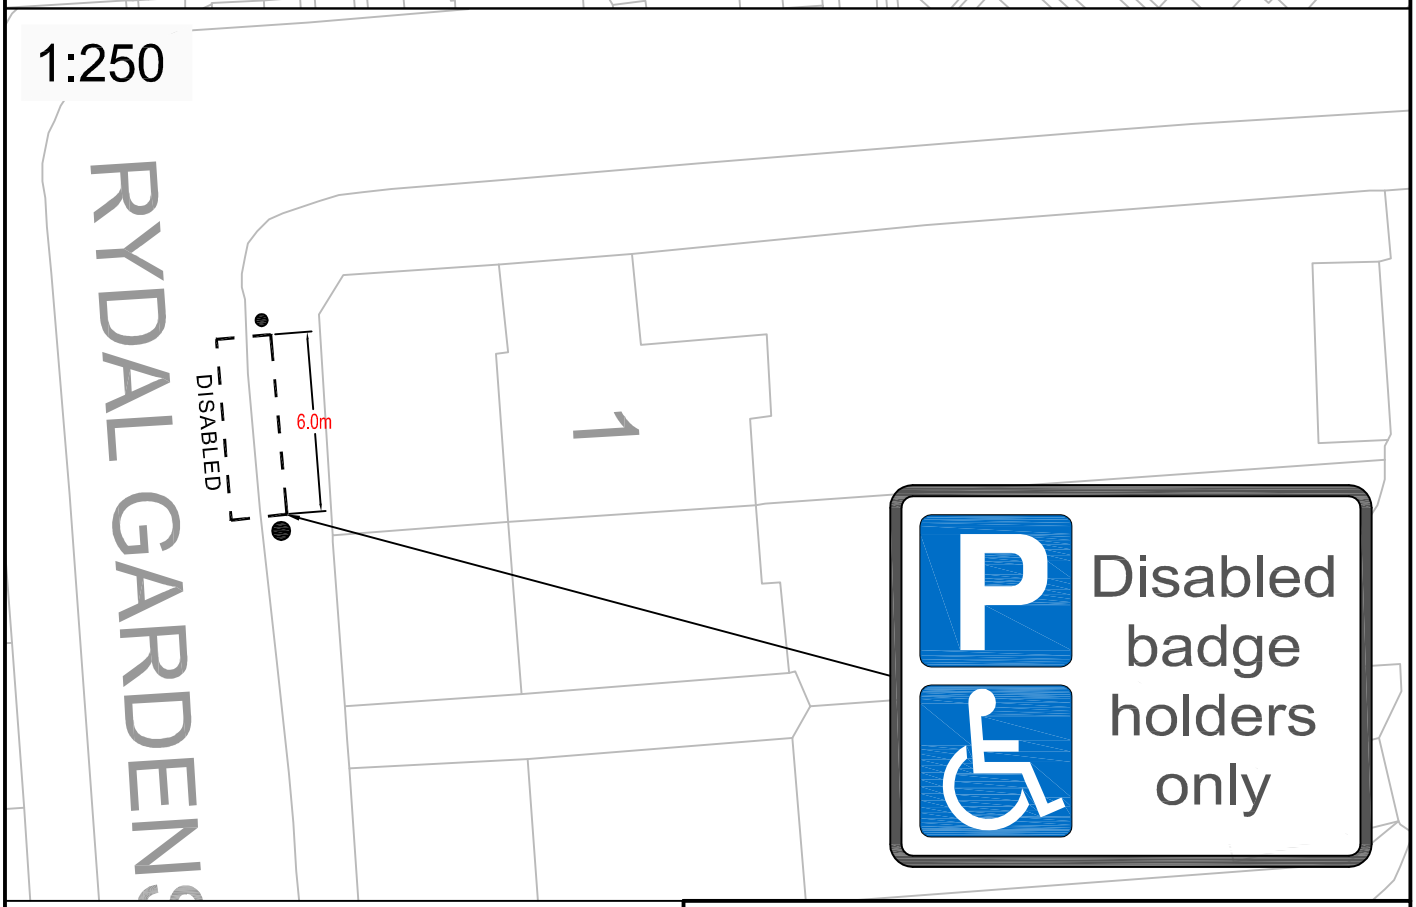


LONDON BOROUGH OF RICHMOND UPON THAMES

| | | | | |
|---|---|---|---|---|
| A | AP 03/10/13 | AP 03/10/13 | MP 03/10/13 | MT 03/10/13 |
| REVISION | DRAWN BY & DATE | DESIGNED BY & DATE | CHECKED BY & DATE | APPROVED BY & DATE |

| | |
|---|---|
| Draft | ✓ |
| Issue | ✓ |
| Scale (at A4 size) | VARIOUS |

| | | | |
|---|---|---|---|
| CLIENT | LONDON BOROUGH OF RICHMOND UPON THAMES | | |
| PROJECT | DISABLED PARKING BAYS | | |
| DRAWING TITLE | RYDAL GARDENS<br>TW3 2JJ | | |
| ISSUING OFFICE | TWICKENHAM | DRAWING NUMBER | REVISION |
| TELEPHONE | 020 88911411 | 1049.DB.RG.001 | |

C:\Documents and Settings\pocklingtona\My Documents\Disabled Bay Batch 4.dwg.