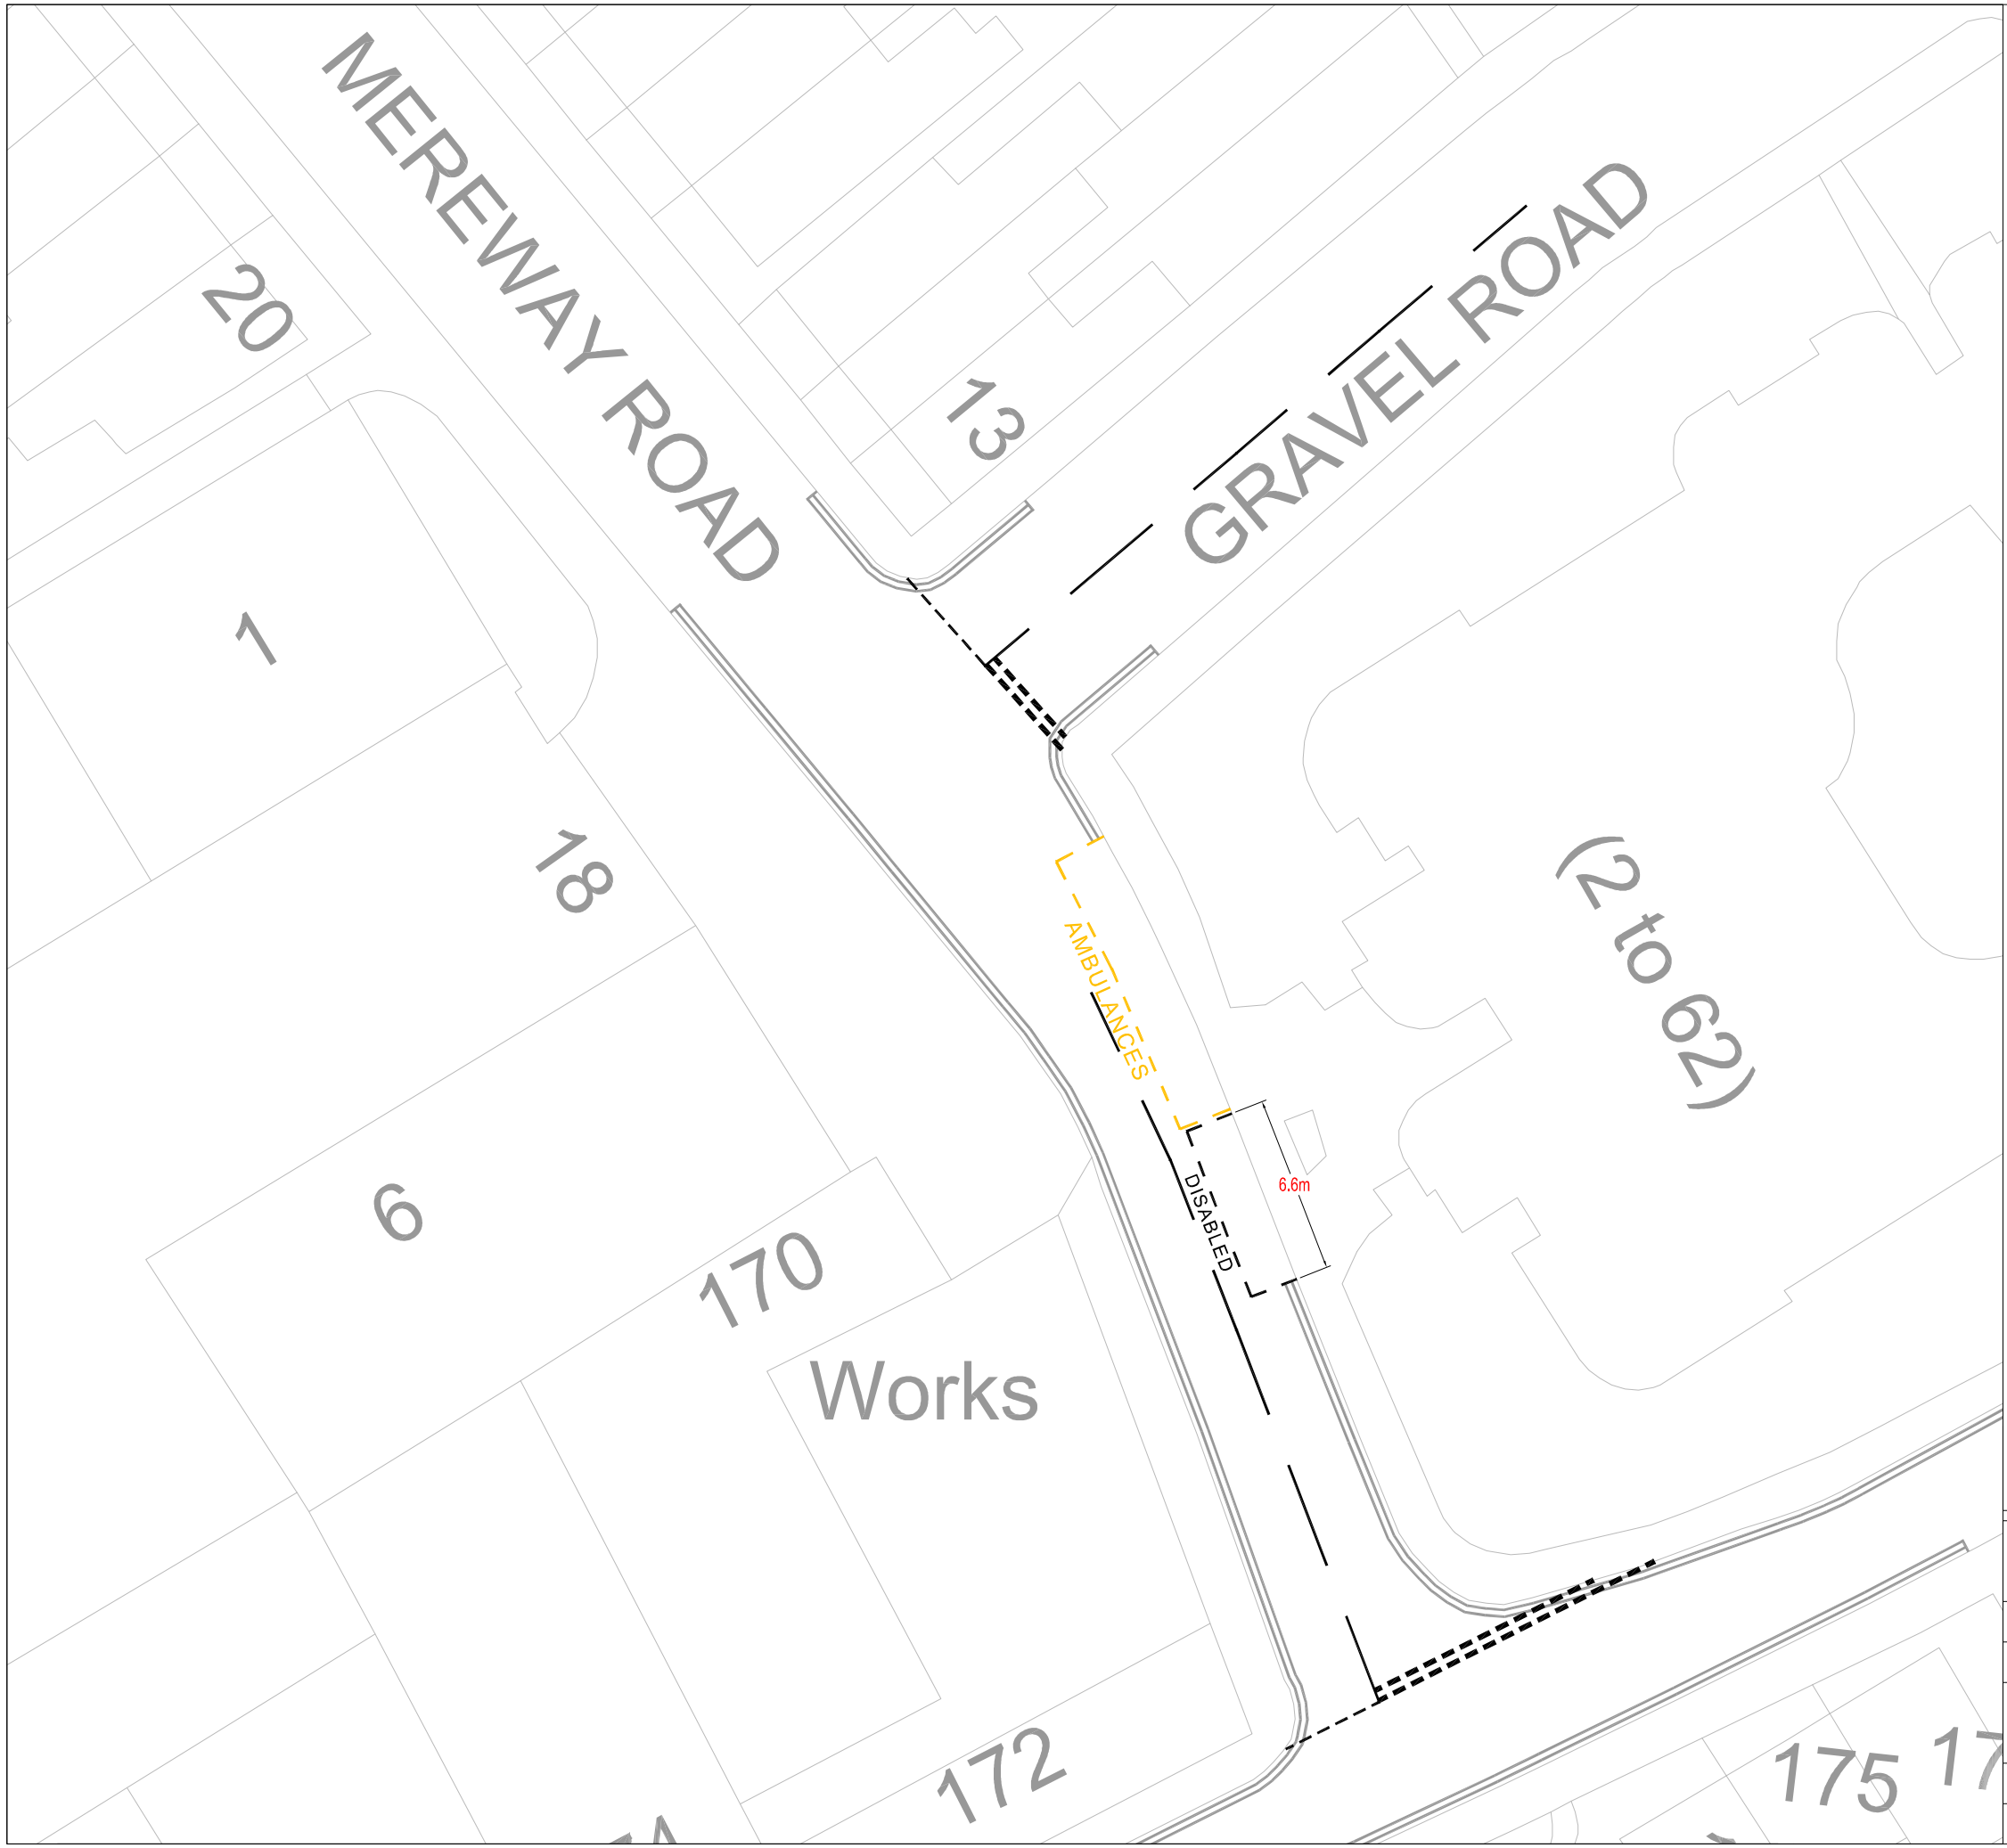


"This map is reproduced from Ordnance Survey material with the permission of the Controller of Her Majesty's Stationery Office © Crown copyright. Unauthorised reproduction infringes Crown copyright and may lead to prosecution or civil proceedings 100019441 [2012]."

| REVISION | AMENDMENT | DRAWN BY AND DATE | DESIGNED BY AND DATE | CHECKED BY AND DATE | APPROVED BY AND DATE |
|---|---|---|---|---|---|
| ???? | ???? | ???? ???? | ???? ???? | ???? ???? | ???? ???? |

LONDON BOROUGH OF RICHMOND UPON THAMES

| | | |
|---|---|---|
| DRAFT | ✓ | SCALE (AT A3 SIZE) |
| ISSUE | ✓ | 1:250 |

| | |
|---|---|
| CLIENT | LONDON BOROUGH OF RICHMOND UPON THAMES |
| PROJECT | MEREWAY ROAD |
| DRAWING TITLE | DISABLED BAY<br>OPTION 1 |
| ISSUING OFFICE | TWICKENHAM |
| TELEPHONE | 020 88911411 |
| DRAWING NUMBER | MR–DB–001 |
| REVISION | A |