1:1250

"This map is reproduced from Ordnance Survey material with the permission of the Controller of Her Majesty's Stationery Office © Crown copyright. Unauthorised reproduction infringes Crown copyright and may lead to prosecution or civil proceedings 100019441 [2013]."

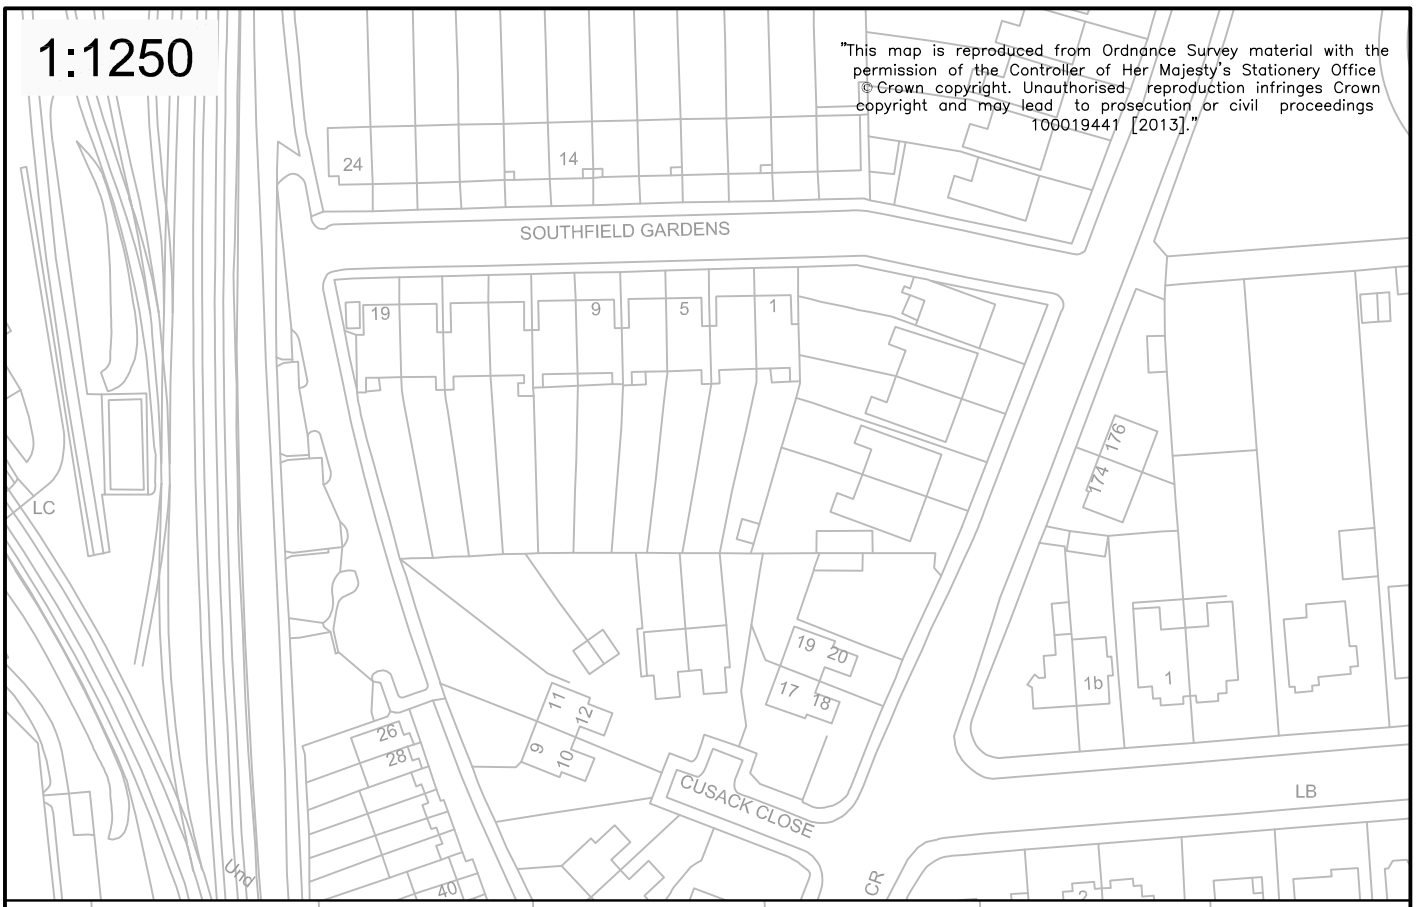


1:250

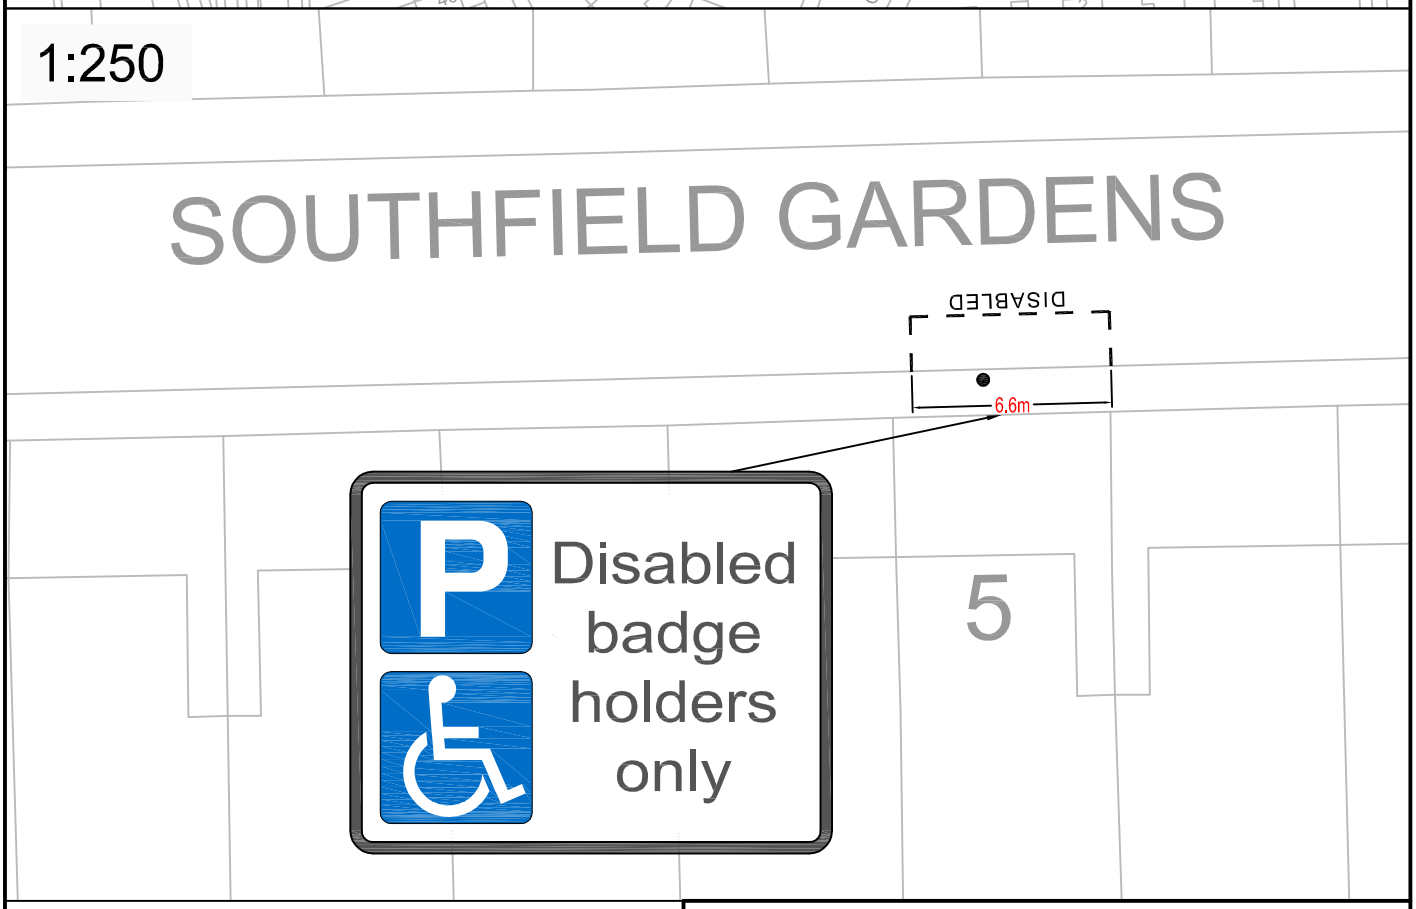


LONDON BOROUGH OF RICHMOND UPON THAMES

| | | | | |
|---|---|---|---|---|
| A | AP 03/10/13 | AP 03/10/13 | MP 03/10/13 | MT 03/10/13 |
| REVISION | DRAWN BY & DATE | DESIGNED BY & DATE | CHECKED BY & DATE | APPROVED BY & DATE |

| | |
|---|---|
| Draft | ✓ |
| Issue | ✓ |
| Scale (at A4 size) | VARIOUS |

| | |
|---|---|
| CLIENT | LONDON BOROUGH OF RICHMOND UPON THAMES |
| PROJECT | DISABLED PARKING BAYS |
| DRAWING TITLE | SOUTHFIELD GARDENS, TWICKENHAM TW1 4SZ |
| ISSUING OFFICE | TWICKENHAM |
| TELEPHONE | 020 88911411 |
| DRAWING NUMBER | 1049.DB.SG.001 |
| REVISION | |

C:\Documents and Settings\pocklingtona\My Documents\Disabled Bay Batch 4.dwg.