1:1250

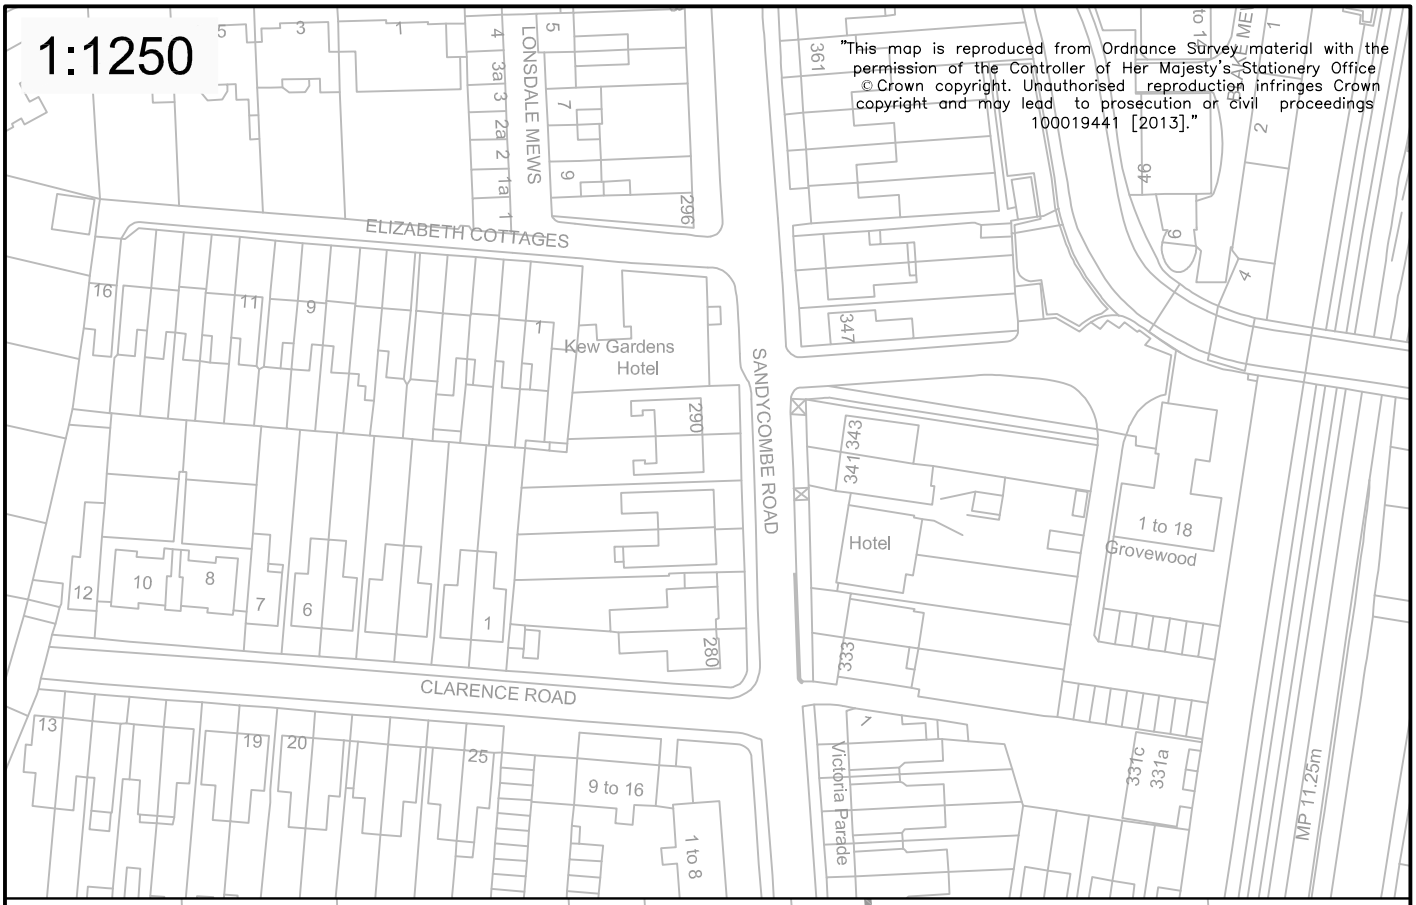


"This map is reproduced from Ordnance Survey material with the permission of the Controller of Her Majesty's Stationery Office © Crown copyright. Unauthorised reproduction infringes Crown copyright and may lead to prosecution or civil proceedings 100019441 [2013]."

1:250

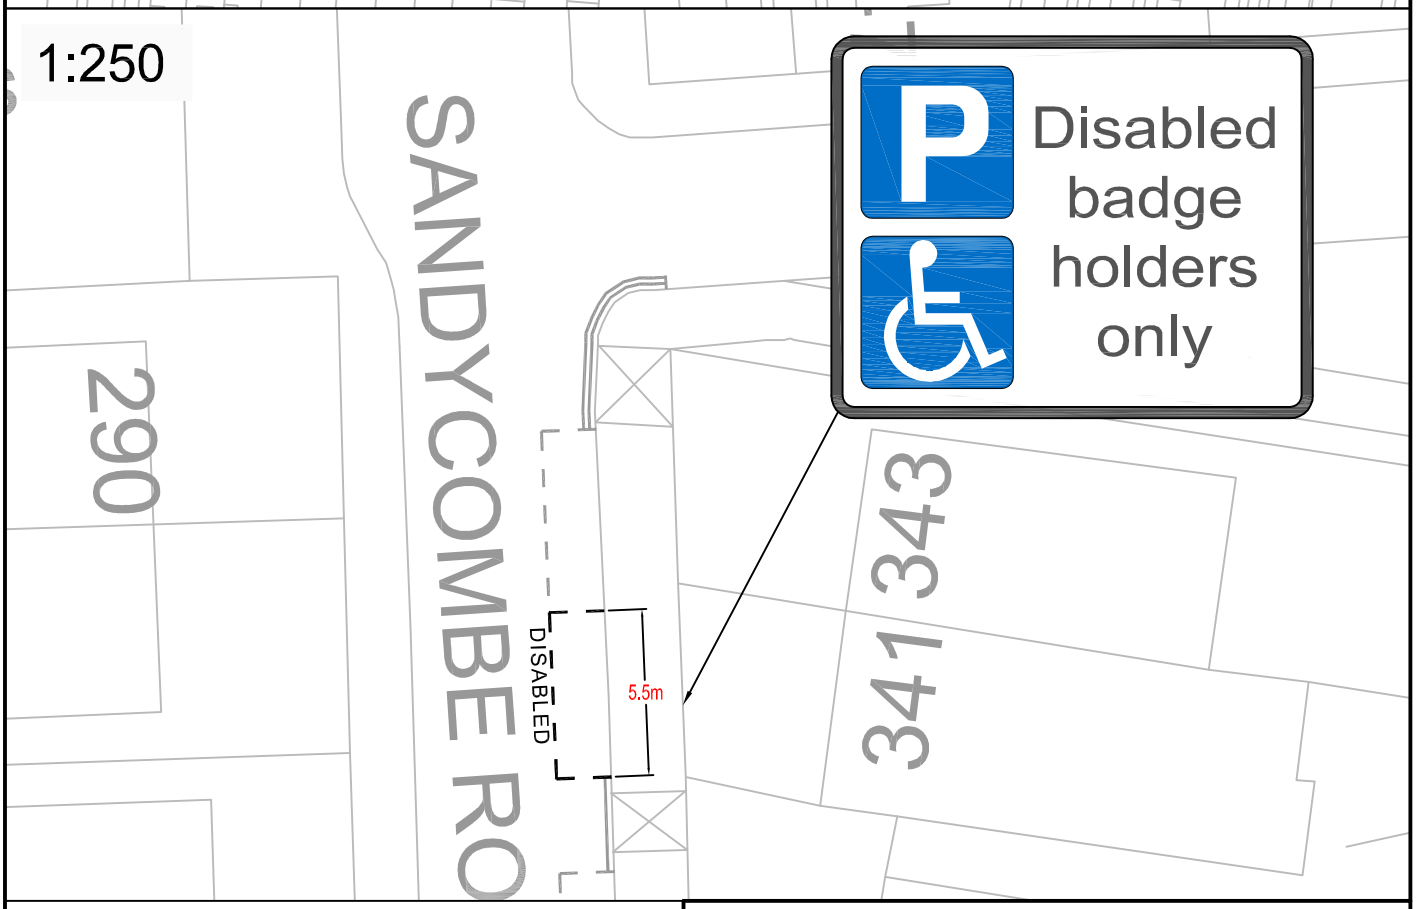


LONDON BOROUGH OF RICHMOND UPON THAMES

| | | | | |
|---|---|---|---|---|
| A | AP 03/10/13 | AP 03/10/13 | MP 03/10/13 | MT 03/10/13 |
| REVISION | DRAWN BY & DATE | DESIGNED BY & DATE | CHECKED BY & DATE | APPROVED BY & DATE |

Draft ✓
Issue ✓
Scale (at A4 size) VARIOUS

| | |
|---|---|
| CLIENT | LONDON BOROUGH OF RICHMOND UPON THAMES |
| PROJECT | DISABLED PARKING BAYS |
| DRAWING TITLE | SANDYCOMBE ROAD, KEW<br>TW9 3NA |
| ISSUING OFFICE | TWICKENHAM |
| TELEPHONE | 020 88911411 |
| DRAWING NUMBER | 1049.DB.SR2.001 |
| REVISION | |

C:\Documents and Settings\pocklingtona\My Documents\Disabled Bay Batch 4.dwg.