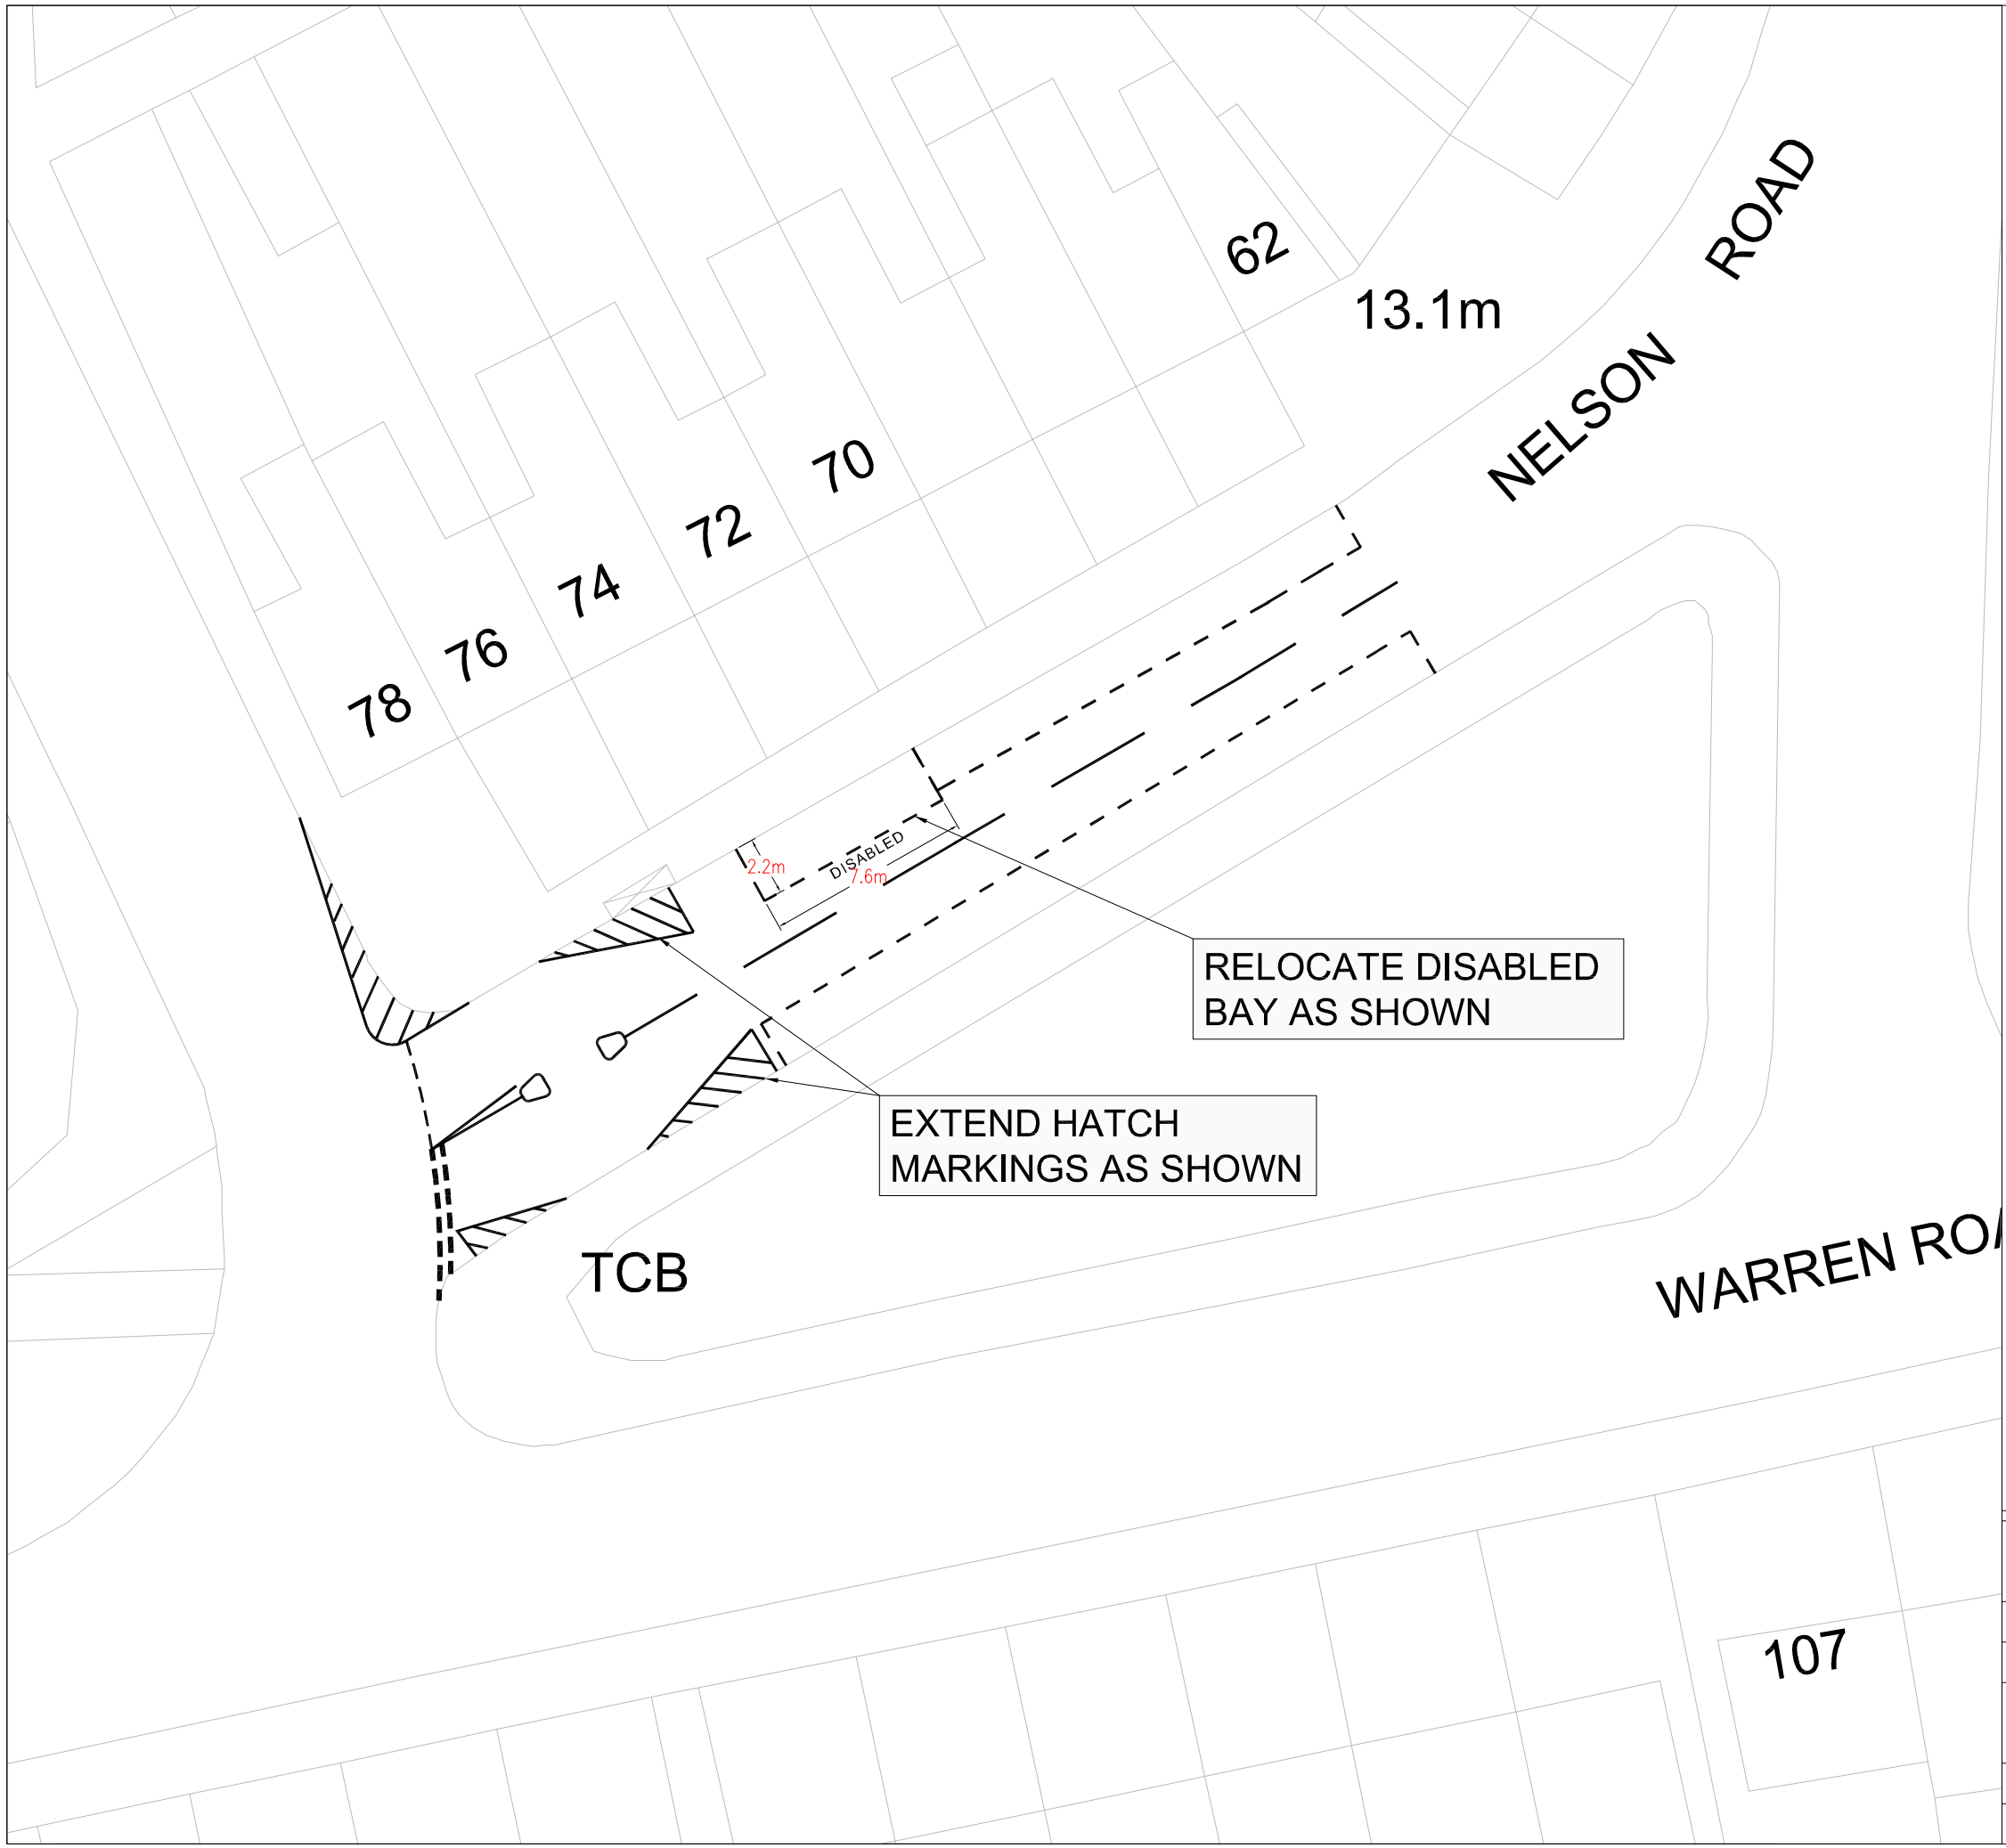


"This map is reproduced from Ordnance Survey material with the permission of the Controller of Her Majesty's Stationery Office © Crown copyright. Unauthorised reproduction infringes Crown copyright and may lead to prosecution or civil proceedings 100019441 [2012]."

| REVISION | AMENDMENT | DRAWN BY AND DATE | DESIGNED BY AND DATE | CHECKED BY AND DATE | APPROVED BY AND DATE |
|---|---|---|---|---|---|
| A | – | AP 26/07/13 | AP 26/07/13 | MP 26/07/13 | MT 26/07/13 |

LONDON BOROUGH OF RICHMOND UPON THAMES

DRAFT ✓
ISSUE ✓

SCALE (AT A3 SIZE) 1:250

| | |
|---|---|
| CLIENT | LONDON BOROUGH OF RICHMOND UPON THAMES |
| PROJECT | NELSON ROAD |
| DRAWING TITLE | DISABLED PARKING BAY<br>FINAL POSITION OF EXTENSION |
| ISSUING OFFICE | TWICKENHAM |
| TELEPHONE | 020 88911411 |
| DRAWING NUMBER | NR_DB_002 |
| REVISION | A |