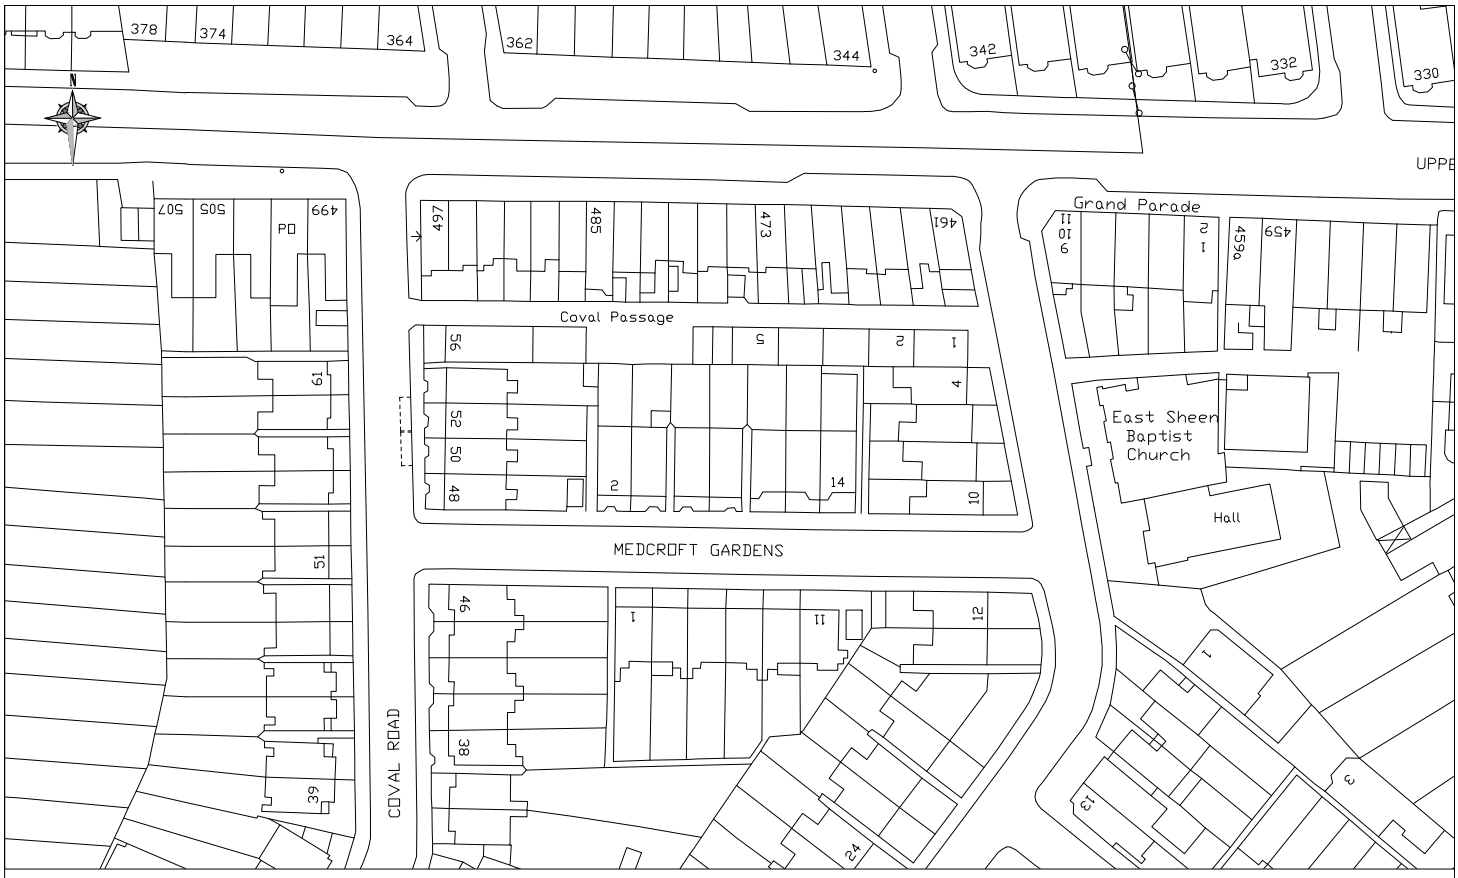

LOCATION PLAN–SCALE 1:1250

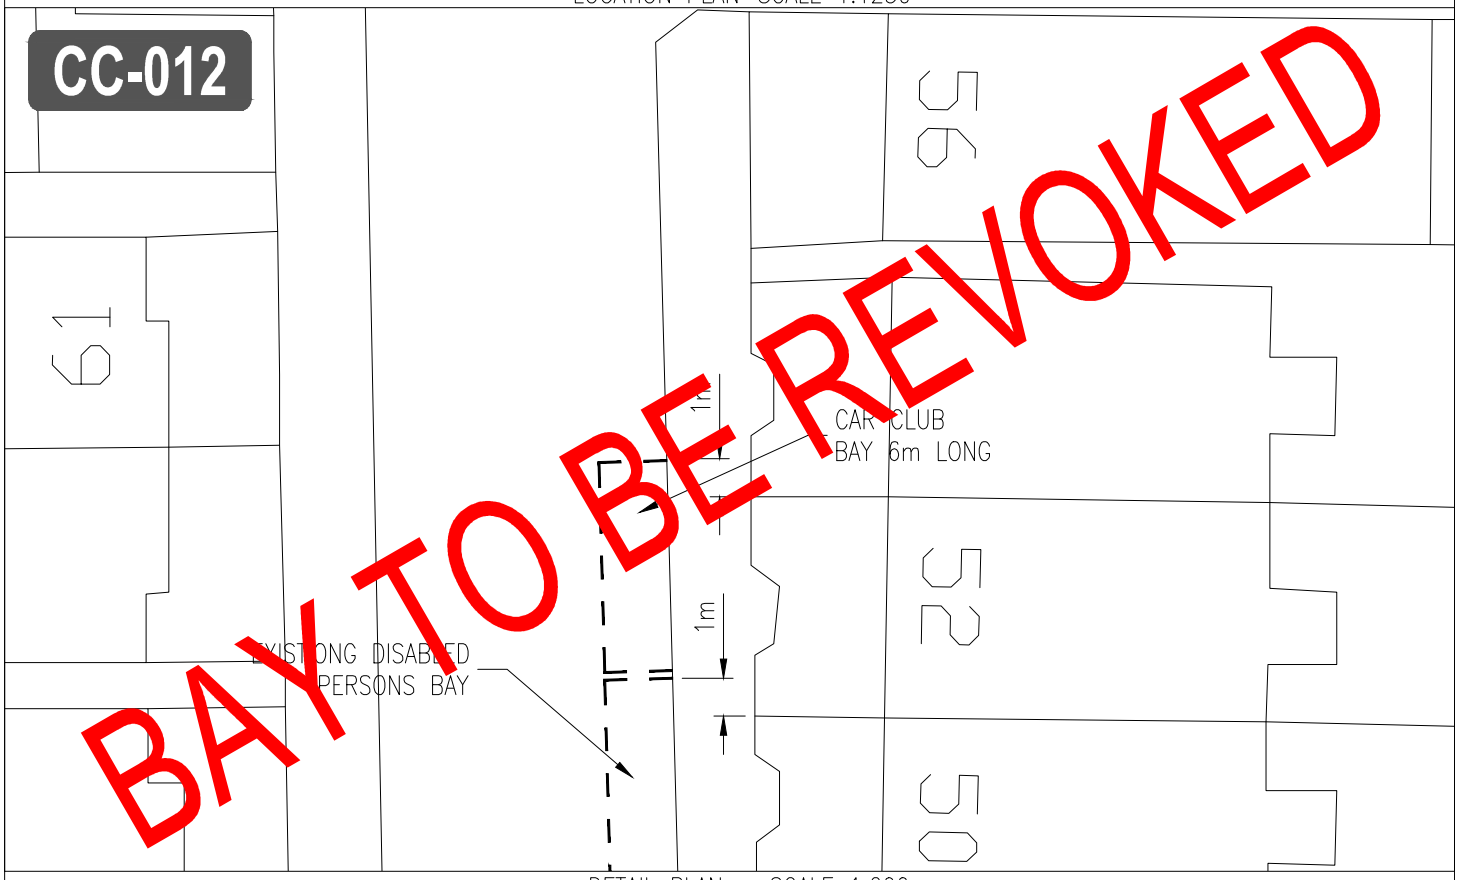

DETAIL PLAN – SCALE 1:200

B	GB06.02.09	SM06.02.09	CAS06.02.09	LONDON BOROUGH OF RICHMOND UPON THAMES	CLIENT	LONDON BOROUGH OF RICHMOND UPON THAMES	
					PROJECT	CAR CLUB RICHMOND	
					DRAWING TITLE	CAR CLUB BAY COVAL ROAD, SHEEN – SC23	
C REVISION	AP 05.06.13 DESIGNED BY & DATE	SM 05.06.13 CHECKED BY & DATE	MT 05.06.13 APPROVED BY & DATE	Draft ✓ / Issue	Scale (at A4 size) VARIOUS	ISSUING OFFICE TWICKENHAM TELEPHONE 020 88911411	DRAWING NUMBER 1012/4/D/023 / REVISION C