LOCATION PLAN–SCALE 1:1250

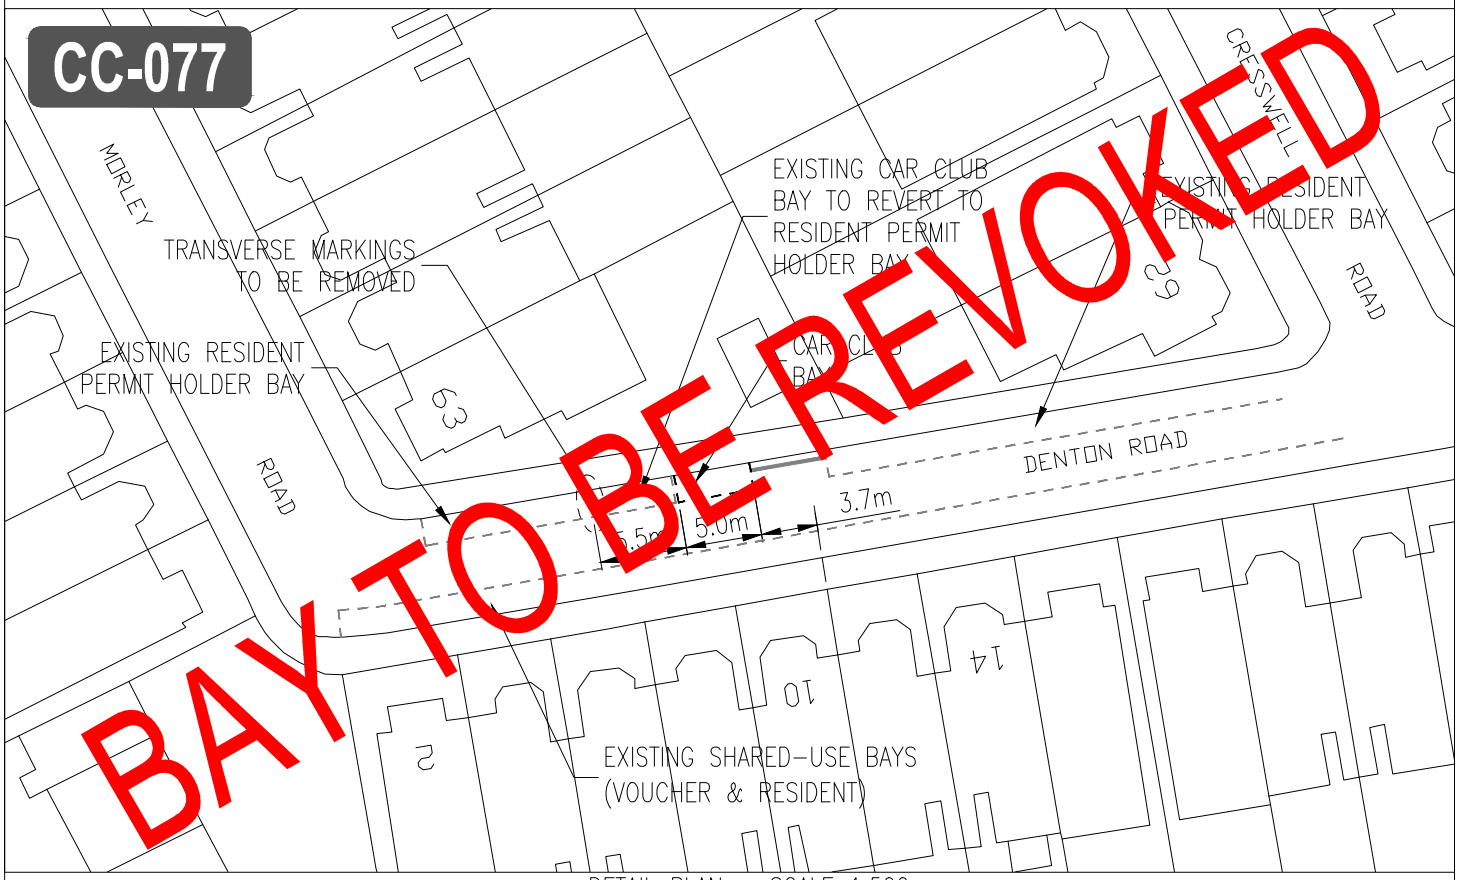

DETAIL PLAN – SCALE 1:500

UNCONTROLLED

B				LONDON BOROUGH OF RICHMOND UPON THAMES	CLIENT	LONDON BOROUGH OF RICHMOND UPON THAMES		
					PROJECT	CAR CLUB RICHMOND		
					DRAWING TITLE	CAR CLUB BAY – DENTON ROAD TWICKENHAM – ZC07		
C REVISION	AP 05.06.13 DESIGNED BY & DATE	SM 05.06.13 CHECKED BY & DATE	MT 05.06.13 APPROVED BY & DATE	Draft ✓ Issue	Scale (at A4 size) VARIOUS	ISSUING OFFICE TWICKENHAM TELEPHONE 020 88911411	DRAWING NUMBER 1012/4/D/151	REVISION C