LOCATION PLAN–SCALE 1:1250

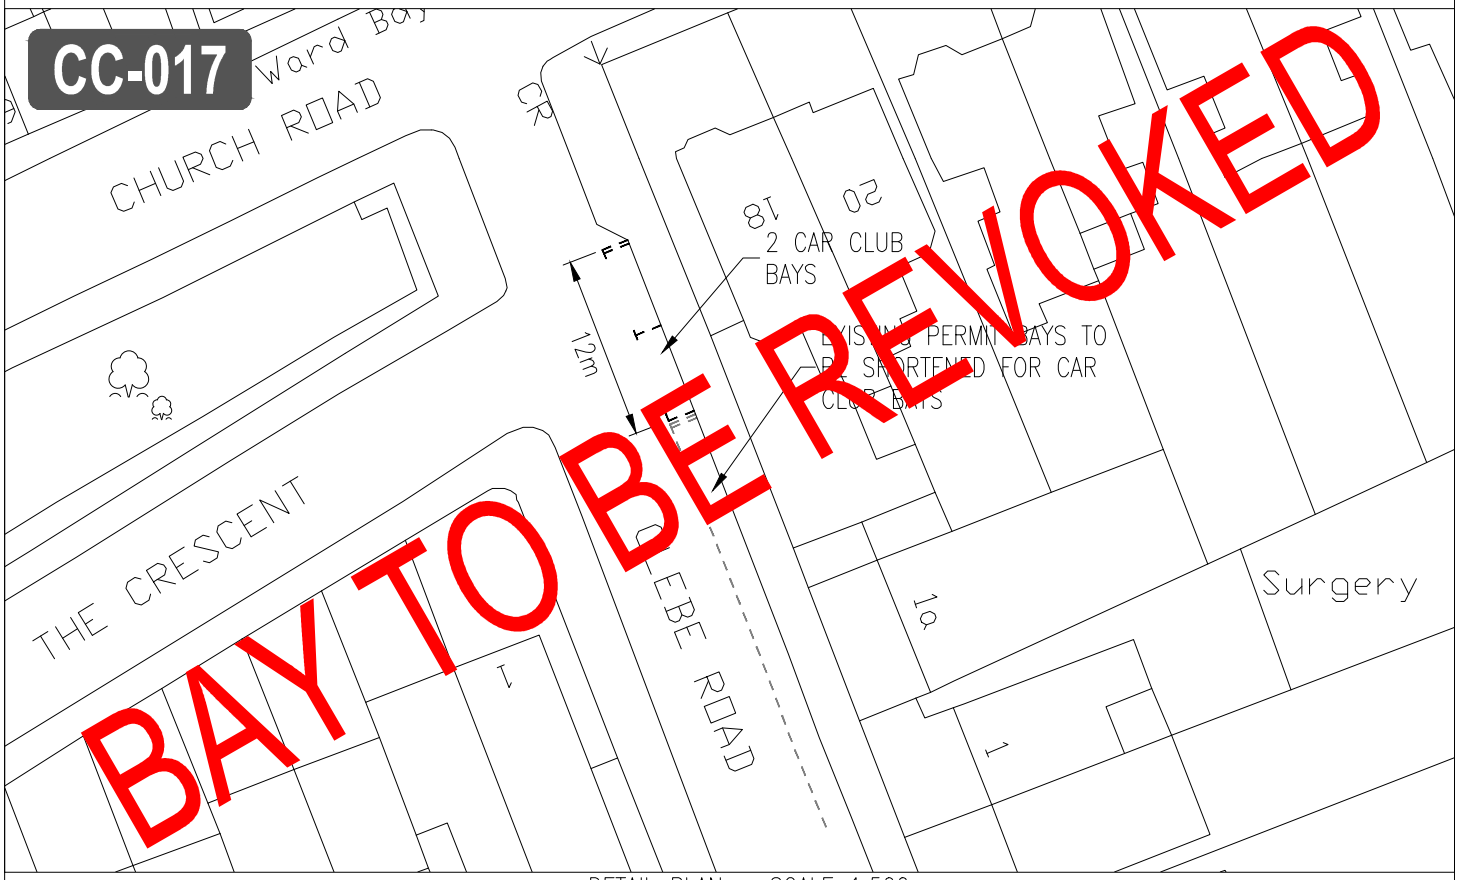

DETAIL PLAN – SCALE 1:500

B	GB06.02.09	SM06.02.09	CAS06.02.09		
C REVISION	AP 05.06.13 DESIGNED BY & DATE	SM 05.06.13 CHECKED BY & DATE	MT 05.06.13 APPROVED BY & DATE	Draft / Issue ✓	Scale (at A4 size) VARIOUS

LONDON BOROUGH OF RICHMOND UPON THAMES

CLIENT: LONDON BOROUGH OF RICHMOND UPON THAMES

PROJECT: CAR CLUB RICHMOND

DRAWING TITLE: CAR CLUB BAY – GLEBE ROAD, BARNES – ZC2

ISSUING OFFICE: TWICKENHAM

TELEPHONE: 020 88911411

DRAWING NUMBER: 1012/4/D/077

REVISION: C