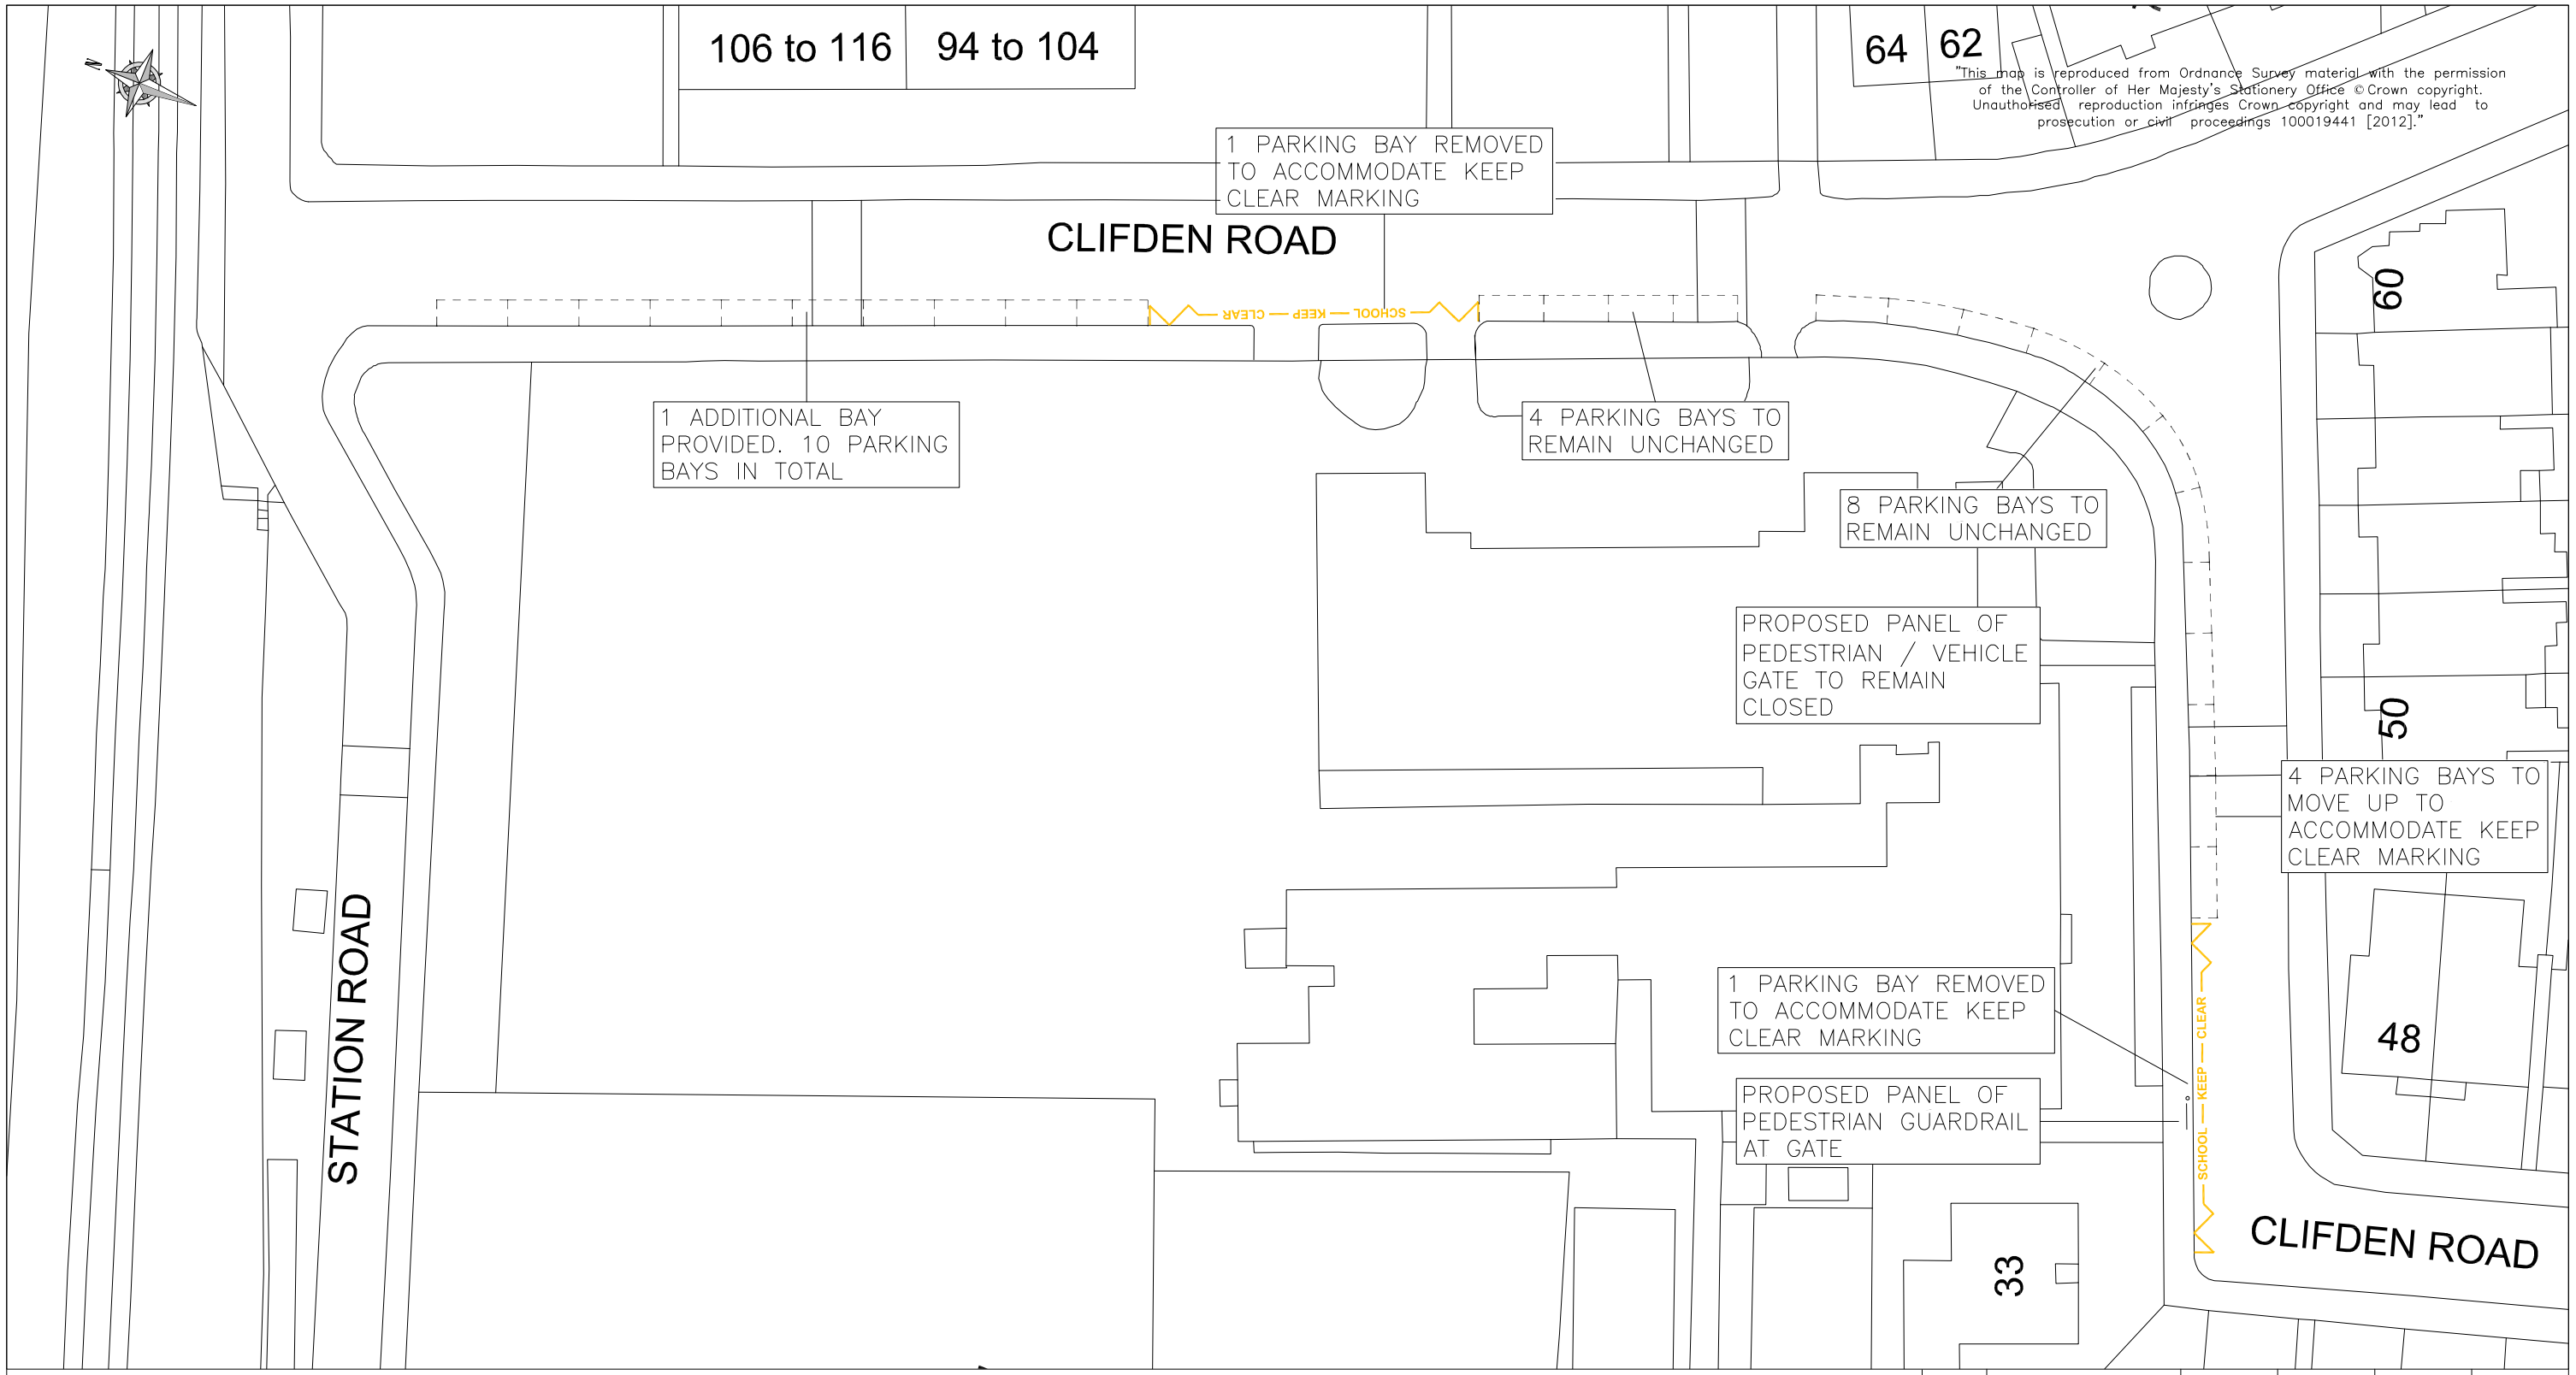

REVISION	AMENDMENT	DRAWN BY AND DATE	DESIGNED BY AND DATE	CHECKED BY AND DATE	APPROVED BY AND DATE

LONDON BOROUGH OF RICHMOND UPON THAMES	DRAFT / ISSUE ✓	SCALE (AT A3 SIZE) 1:500
CLIENT	LONDON BOROUGH OF RICHMOND UPON THAMES	
PROJECT	CLIFDEN ROAD – SCHOOL KEEP CLEAR MARKINGS	
DRAWING TITLE	OPTION 2 PROPOSED BY LBRUT	
ISSUING OFFICE	TWICKENHAM	DRAWING NUMBER / REVISION
TELEPHONE	020 88911411	

UNCONTROLLED