The Avenue Centre

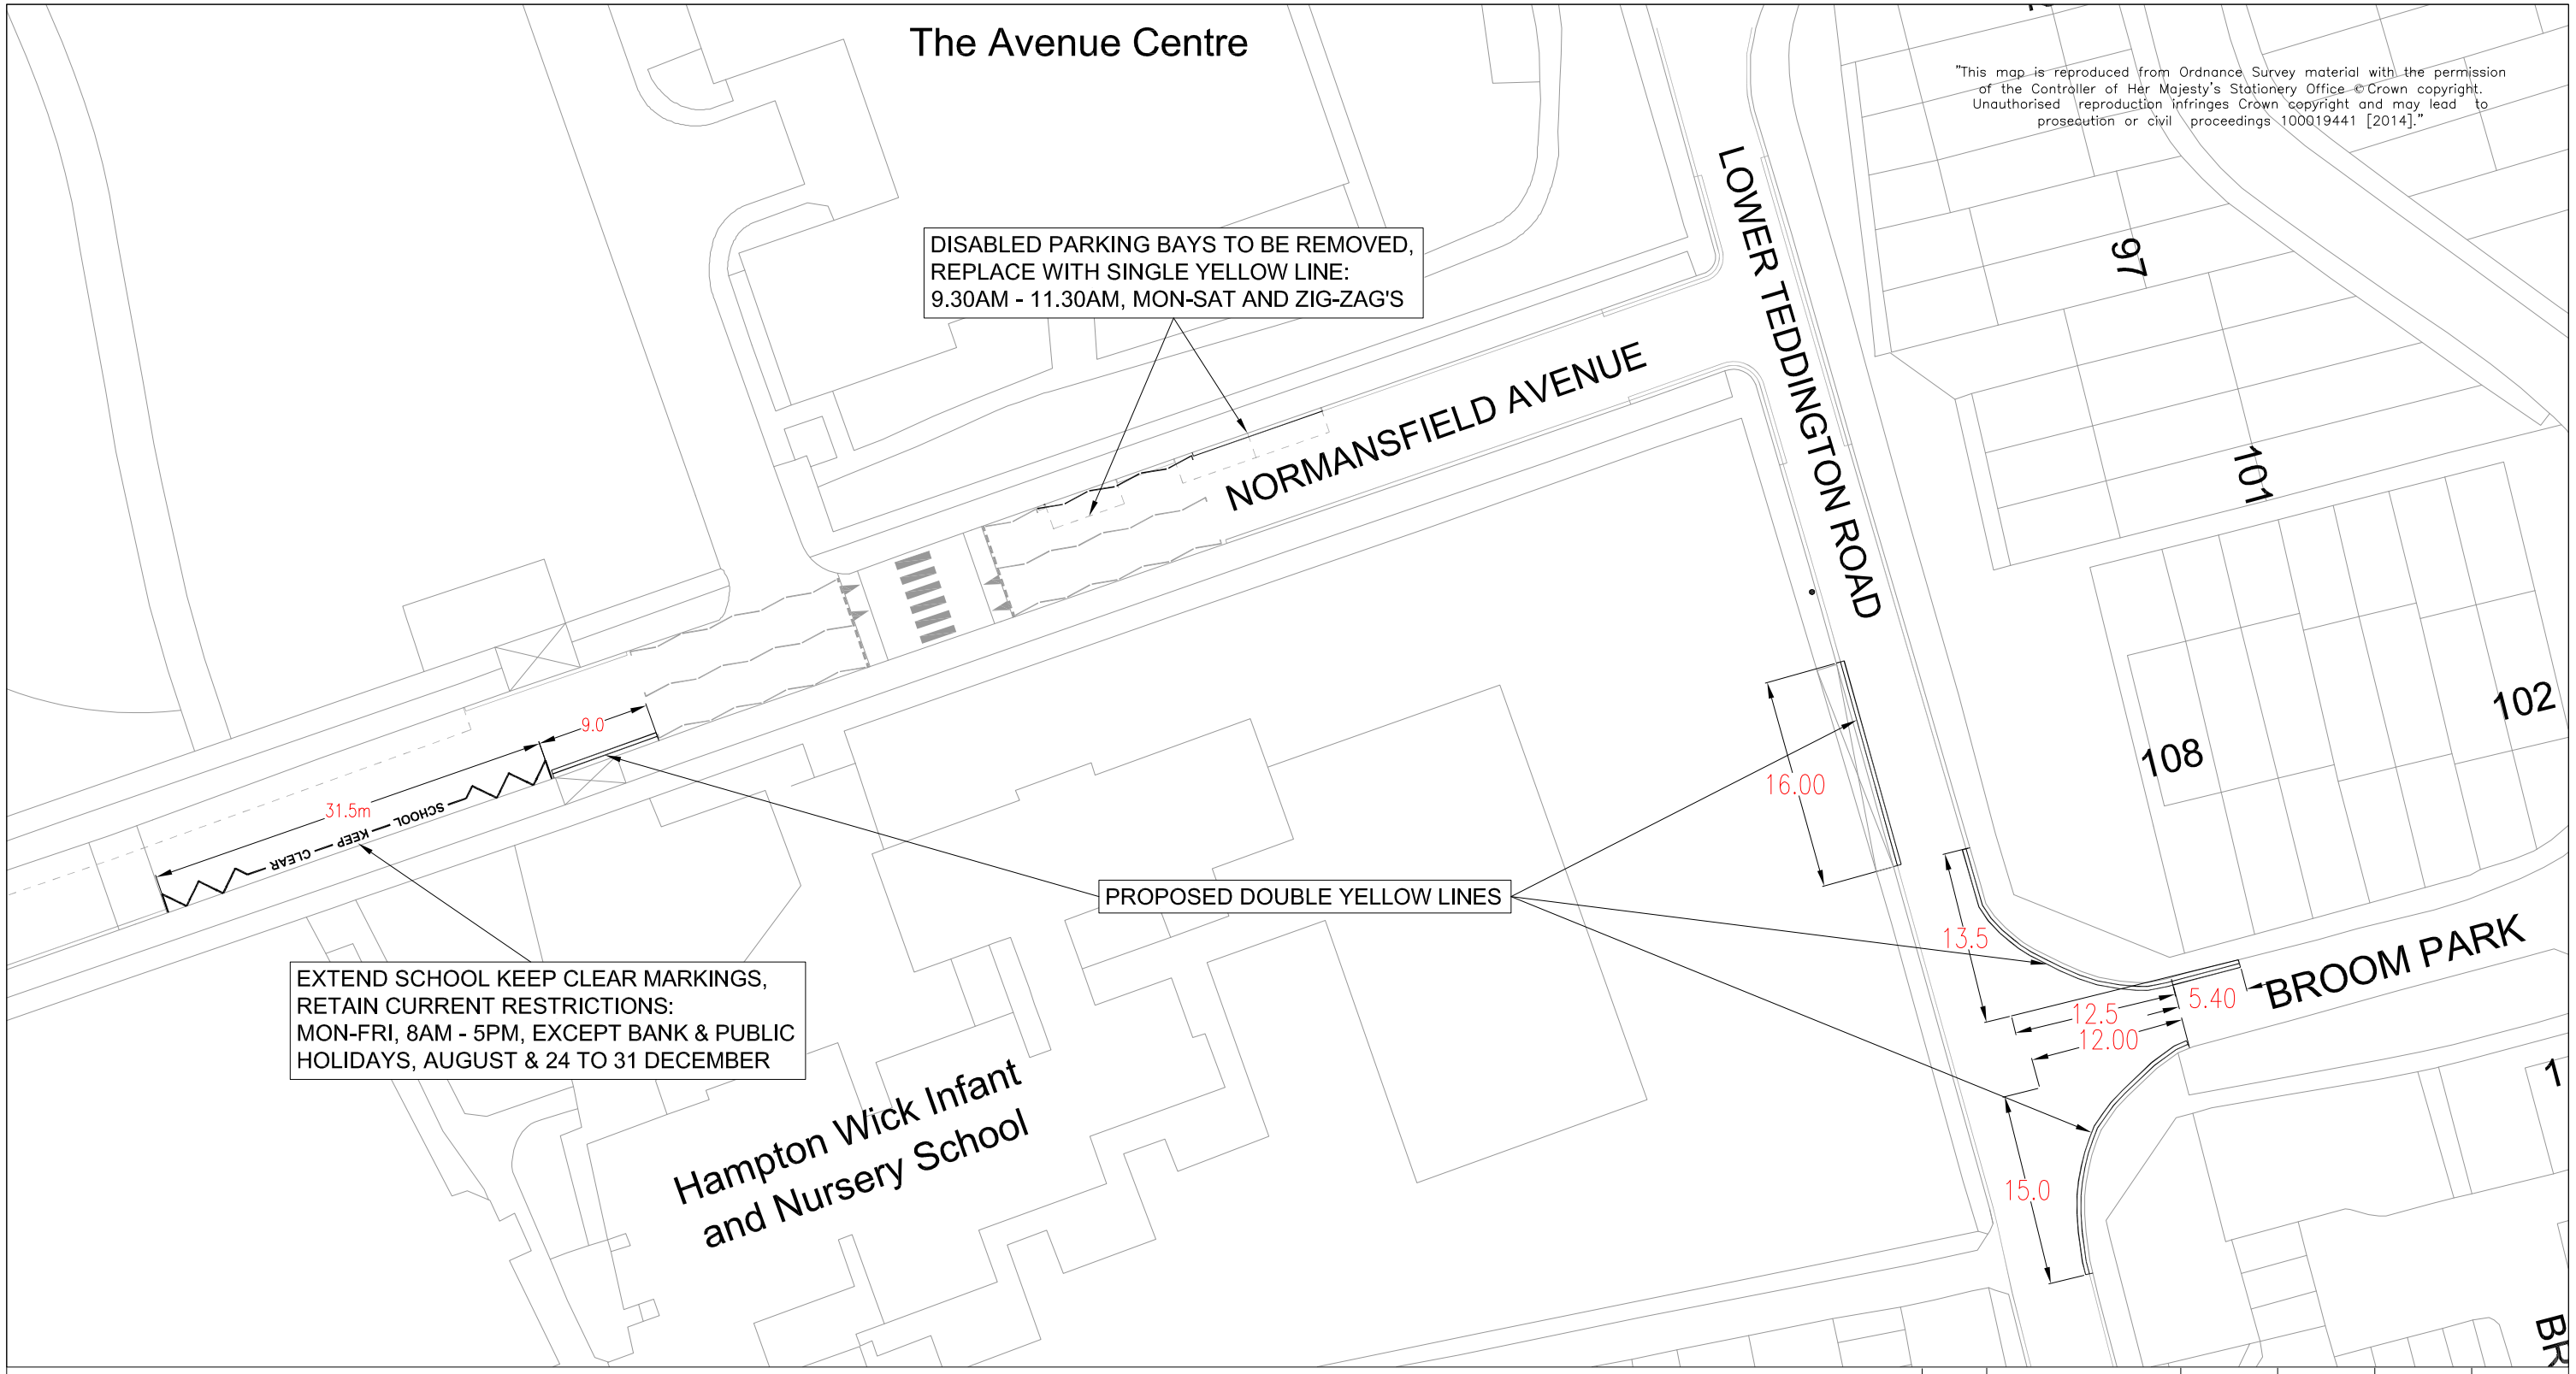

REVISION	AMENDMENT	DRAWN BY AND DATE	DESIGNED BY AND DATE	CHECKED BY AND DATE	APPROVED BY AND DATE

LONDON BOROUGH OF RICHMOND UPON THAMES	DRAFT ✓ / ISSUE	SCALE (AT A3 SIZE) 1:500
CLIENT	LONDON BOROUGH OF RICHMOND UPON THAMES	
PROJECT	HAMPTON WICK INFANT SCHOOL	
DRAWING TITLE	PROPOSED WAITING RESTRICTIONS	
ISSUING OFFICE TWICKENHAM / TELEPHONE 020 88911411	DRAWING NUMBER 1049-CS-GL-481012	REVISION