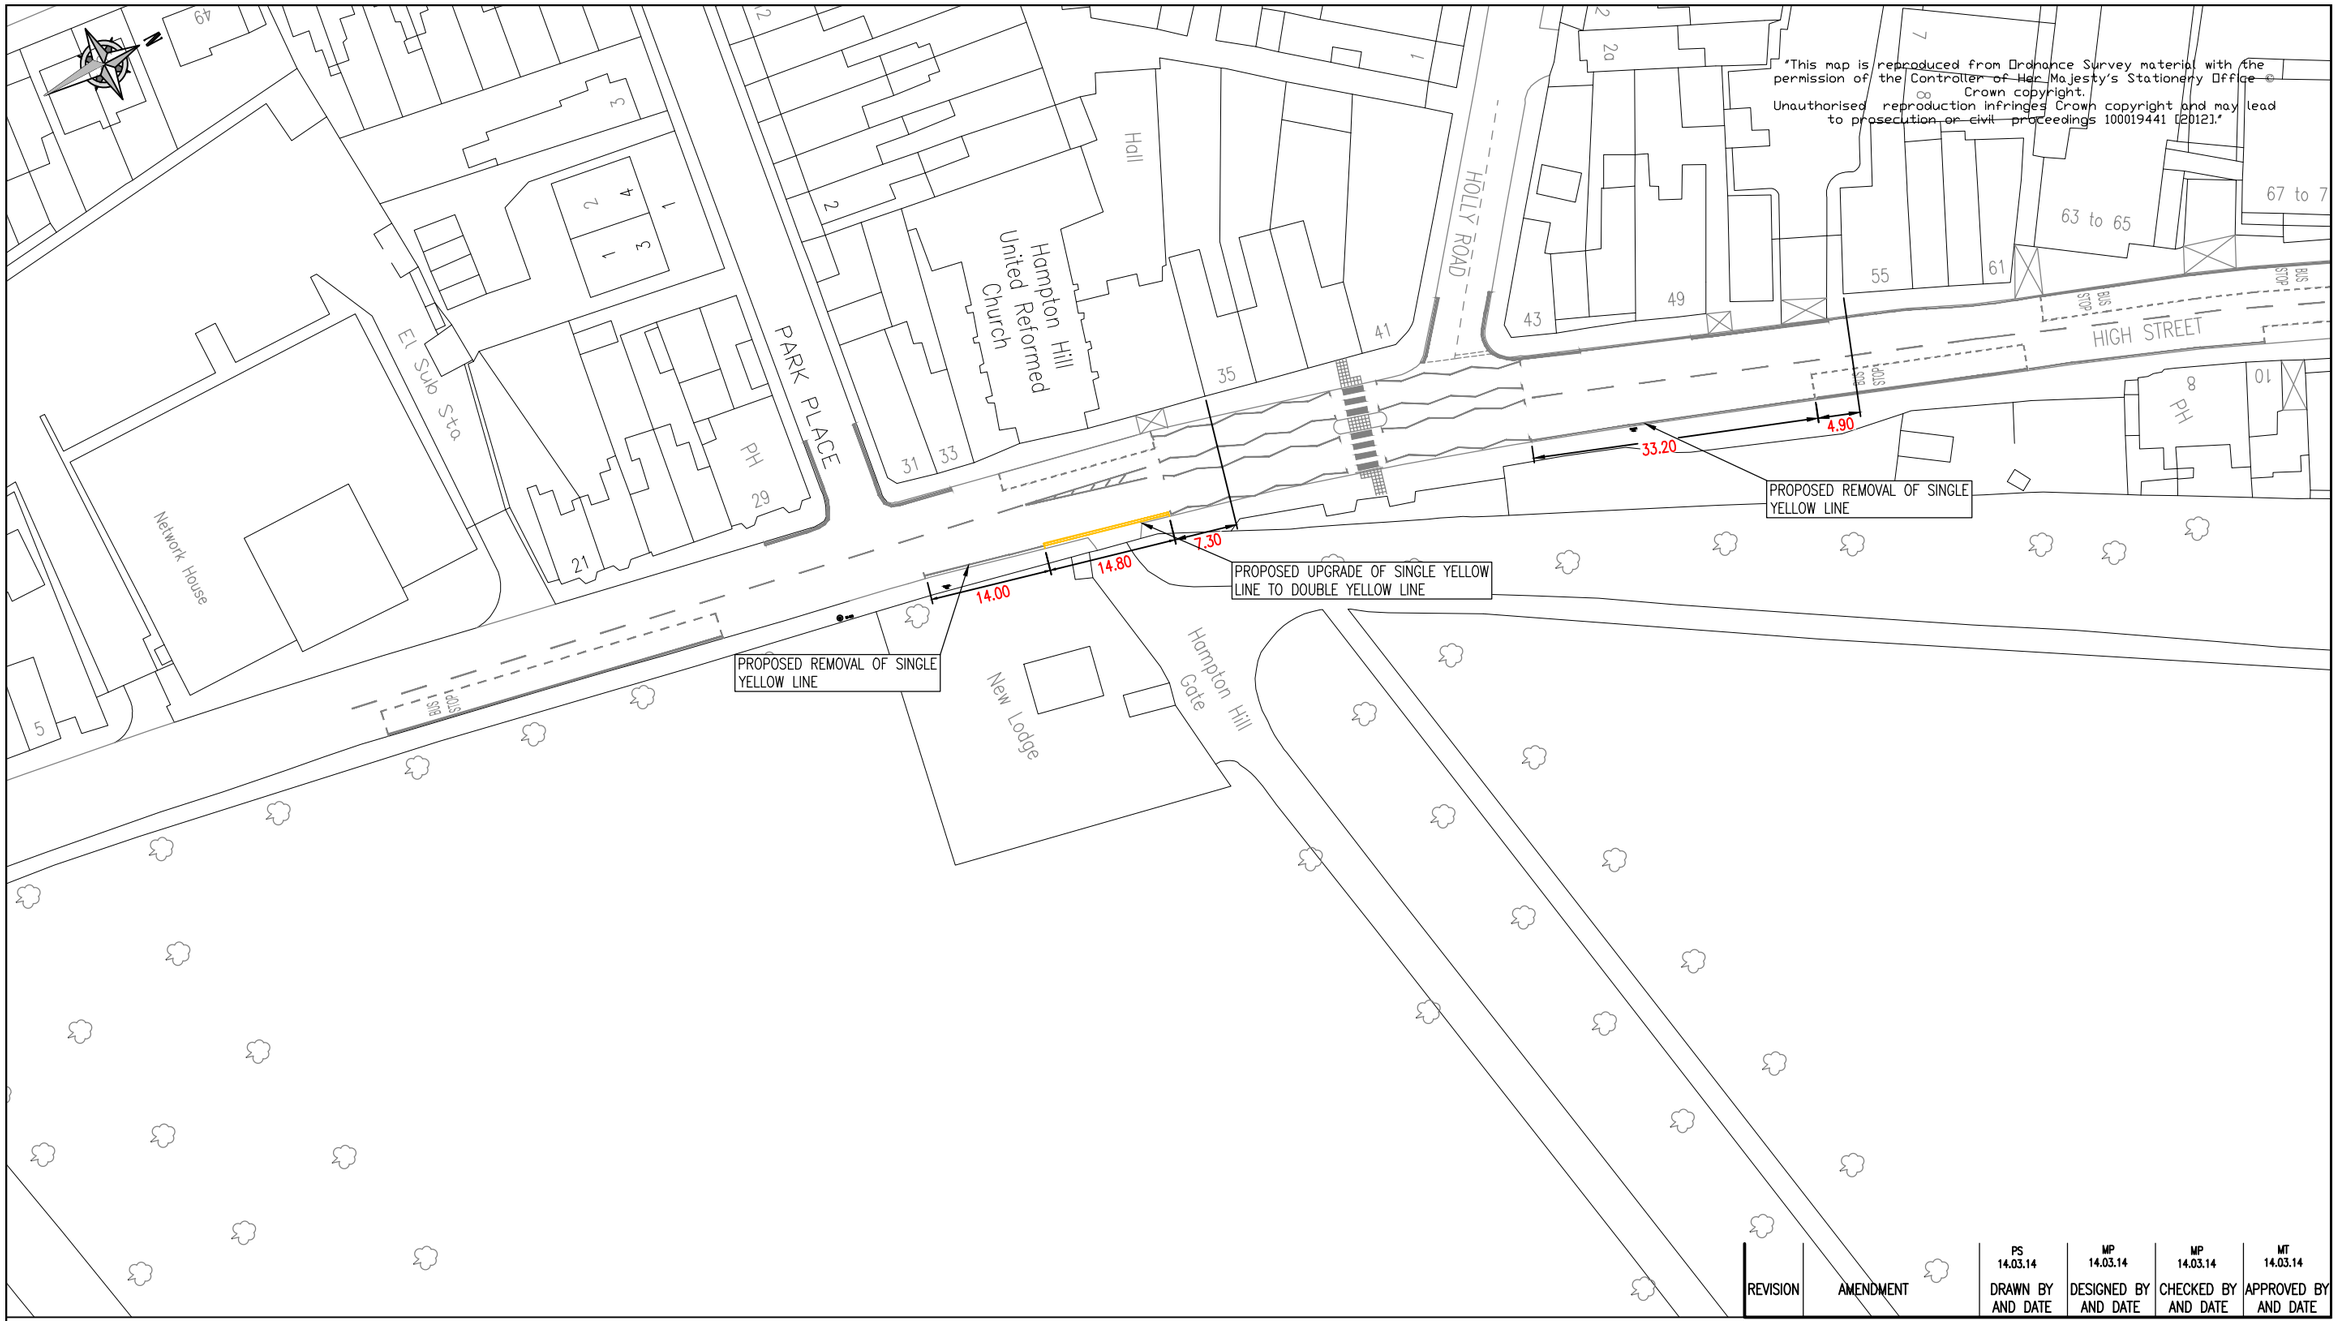

REVISION	AMENDMENT	PS 14.03.14 DRAWN BY AND DATE	MP 14.03.14 DESIGNED BY AND DATE	MP 14.03.14 CHECKED BY AND DATE	MT 14.03.14 APPROVED BY AND DATE

LONDON BOROUGH OF RICHMOND UPON THAMES

DRAFT ✓
ISSUE ✓

SCALE (AT A3 SIZE) 1:500

CLIENT	LONDON BOROUGH OF RICHMOND UPON THAMES
PROJECT	HIGH STREET, HAMPTON HILL
DRAWING TITLE	YELLOW LINE PROPOSALS
ISSUING OFFICE	TWICKENHAM
TELEPHONE	020 88911411
DRAWING NUMBER	2269.DD.PR.140314
REVISION	