ROAD TRAFFIC REGULATION ACT 1984

THE LONDON BOROUGH OF RICHMOND UPON THAMES (WAITING AND LOADING RESTRICTION) (CIVIL ENFORCEMENT AREA) (AMENDMENT No. **) ORDER 202*
THE LONDON BOROUGH OF RICHMOND UPON THAMES (BARNES) (PARKING PLACES) (NO. *) ORDER 202*

The Terrace, Barnes

(Reference 26/222)

1. The Council of the London Borough of Richmond upon Thames propose to make the above Orders under sections 6, 45 and 124 of, and Part IV of Schedule 9 to, the Road Traffic Regulation Act 1984, as amended.

2. The general effects of the **Waiting and Loading Restrictions Order** will be to introduce double yellow lines ("no waiting at any time") in lengths of the Terrace between its junctions with White Hart Lane and Elm Bank Gardines and in White Hart Lane near its junction with The Terrace, (eastern arm); to upgrade lengths of single yellow line in The Terrace between Nos 4 and 15a and to introduce loading restrictions in lengths of the Terrace operating between 7am and 10am and between 4pm and 7pm on Mondays to Saturdays inclusive.

3. The general effects of the **Parking Places Order** will be to remove a parking bay outside Nos 3a/4 The Terrace and replace with zig zag markings.


4. Further notice is given under S23 of the Road Traffic Regulation Act 1984 that the control area of the zebra crossing in the Terrace, near the junctions with Lonsdale Road and Barnes High Street will be extended by approximately 7 metres.

5. Copies of further particulars giving details to the proposals: -
   (a) can be inspected, quoting Reference 26/222, at the Civic Centre (Central Reception, ground floor), 44 York Street, Twickenham between 9.15am and 5pm on Mondays to Fridays, except for Bank and other public holidays; and
   (b) may be viewed on the Council's web-site at http://www.richmond.gov.uk/public_notices

6. Persons wishing to object to or support the proposals or any part thereof should write to the Director of Highway and Street Scene, London Borough of Richmond upon Thames, Civic Centre, 44 York Street, Twickenham TW1 3BZ within 28 days of the date of this Notice giving the grounds of their objection. Representations may also be sent by email to Trafficorders@richmond.gov.uk.

Giles Radford
Director - Highway Operations and Street Scene
Civic Centre, 44 York St, Twickenham, TW1 3BZ

Dated 22 October 2026

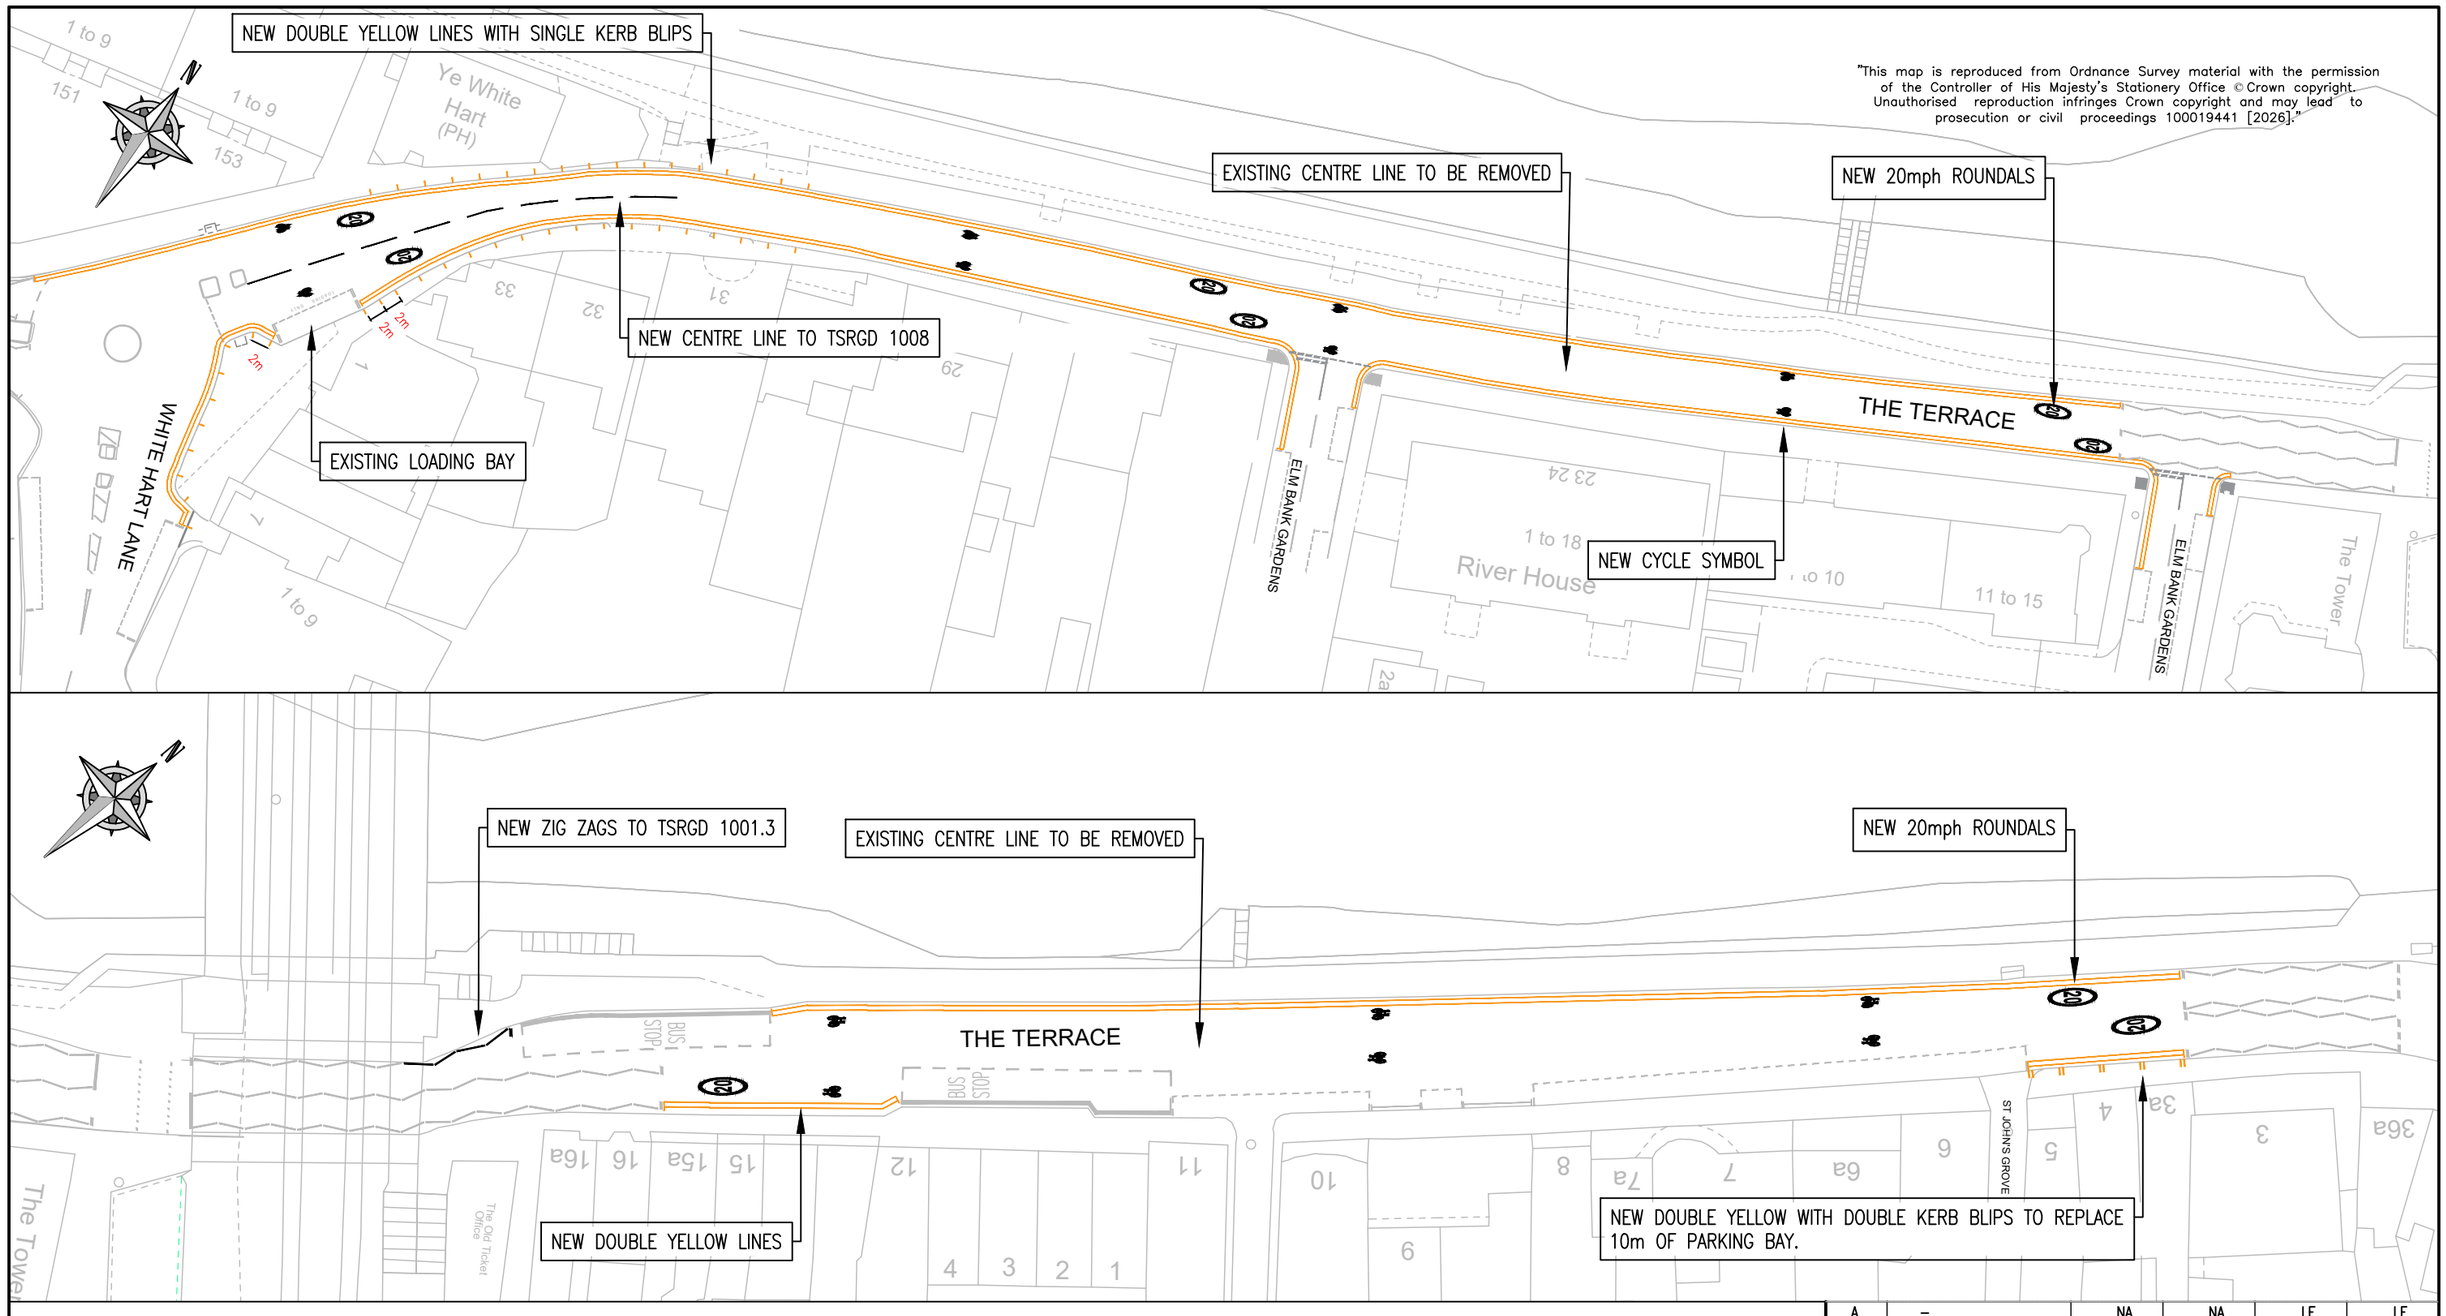

"This map is reproduced from Ordnance Survey material with the permission of the Controller of His Majesty's Stationery Office © Crown copyright. Unauthorised reproduction infringes Crown copyright and may lead to prosecution or civil proceedings 100019441 [2026]."

KEY

- DOUBLE YELLOW LINES TO TSRGD 1018.1
- DOUBLE KERB BLIPS TO TSRGD 1020.1
- SINGLE KERB BLIPS TO TSRGD 1019
- EXISTING LINE MARKING

NOTES

KERB BLIPS TO BE SPACED 3m APART UNLESS SHOWN OTHERWISE IN THE DRAWING.

REVISION	AMENDMENT	DRAWN BY AND DATE	DESIGNED BY AND DATE	CHECKED BY AND DATE	APPROVED BY AND DATE
A	–	NA 19.10.26	NA 19.10.26	LF 19.10.26	LF 19.10.26

LONDON BOROUGH OF RICHMOND UPON THAMES

DRAFT | ISSUE ✓ | SCALE (AT A3 SIZE) NA

CLIENT	LONDON BOROUGH OF RICHMOND UPON THAMES
PROJECT	LINE MARKING IMPROVEMENTS
DRAWING TITLE	THE TERRACE, BARNES LINE MARKING ARRANGEMENTS
ISSUING OFFICE	TWICKENHAM
TELEPHONE	020 88911411
DRAWING NUMBER	202512-IN-GL-001
REVISION	A

C:\Users\NIKOOF~1.AAL\AppData\Local\Temp\AcPublish_27448\202512-DD-1200-003 – Line Marking – Copy.dwg.