L B RICHMOND UPON THAMES
School Streets
Colne Road, Twickenham

NOTICE OF PROPOSALS
FOR PUBLIC INSPECTION
19 November 2026

ROAD TRAFFIC REGULATION ACT 1984

THE LONDON BOROUGH OF RICHMOND UPON THAMES (PRESCRIBED ROUTE) (SCHOOL STREETS) (AMENDMENT No. **) ORDER 202*

Colne Road, Twickenham

(Reference 26/250)

1. The Council of the London Borough of Richmond upon Thames proposes to make the above Order under sections 6, 45 and 124 of, and Part IV of Schedule 9 to, the Road Traffic Regulation Act 1984, as amended.

2. The general effect of the **School Streets Order** will be to amend the operational times of the school street scheme which operate during school term times in Colne Road, Twickenham near to the Twickenham Primary Academy School from:

   School Street SS3 existing operational times of:
   - 8.20am to 9am
   - 3.30pm to 4.15pm

   TO:


   School Street SS3 proposed new operational times of:
   - 8.30am to 9.10am
   - 3.10pm to 3.55pm

3. Copies of further particulars giving details to the proposals: -
   can be inspected, quoting Reference 26/250, at the Civic Centre (Central Reception, ground floor), 44 York Street, Twickenham between 9.15am and 5pm on Mondays to Fridays, except for Bank and other public holidays; and
   may be viewed on the Council's web-site at https://www.richmond.gov.uk/public_notices

4. Persons wishing to object to or support the proposals or any part thereof should write to the Director of Highway Operations and Street Scene, London Borough of Richmond upon Thames, Civic Centre, 44 York Street, Twickenham TW1 3BZ within 21 days of the date of this Notice giving the grounds of their objection. Representations may also be sent by email to parkingpolicy@richmond.gov.uk.

Giles Radford
Director - Highway Operations and Street
Scene Civic Centre, 44 York St,
Twickenham, TW1 3BZ

Dated 19 November 2026

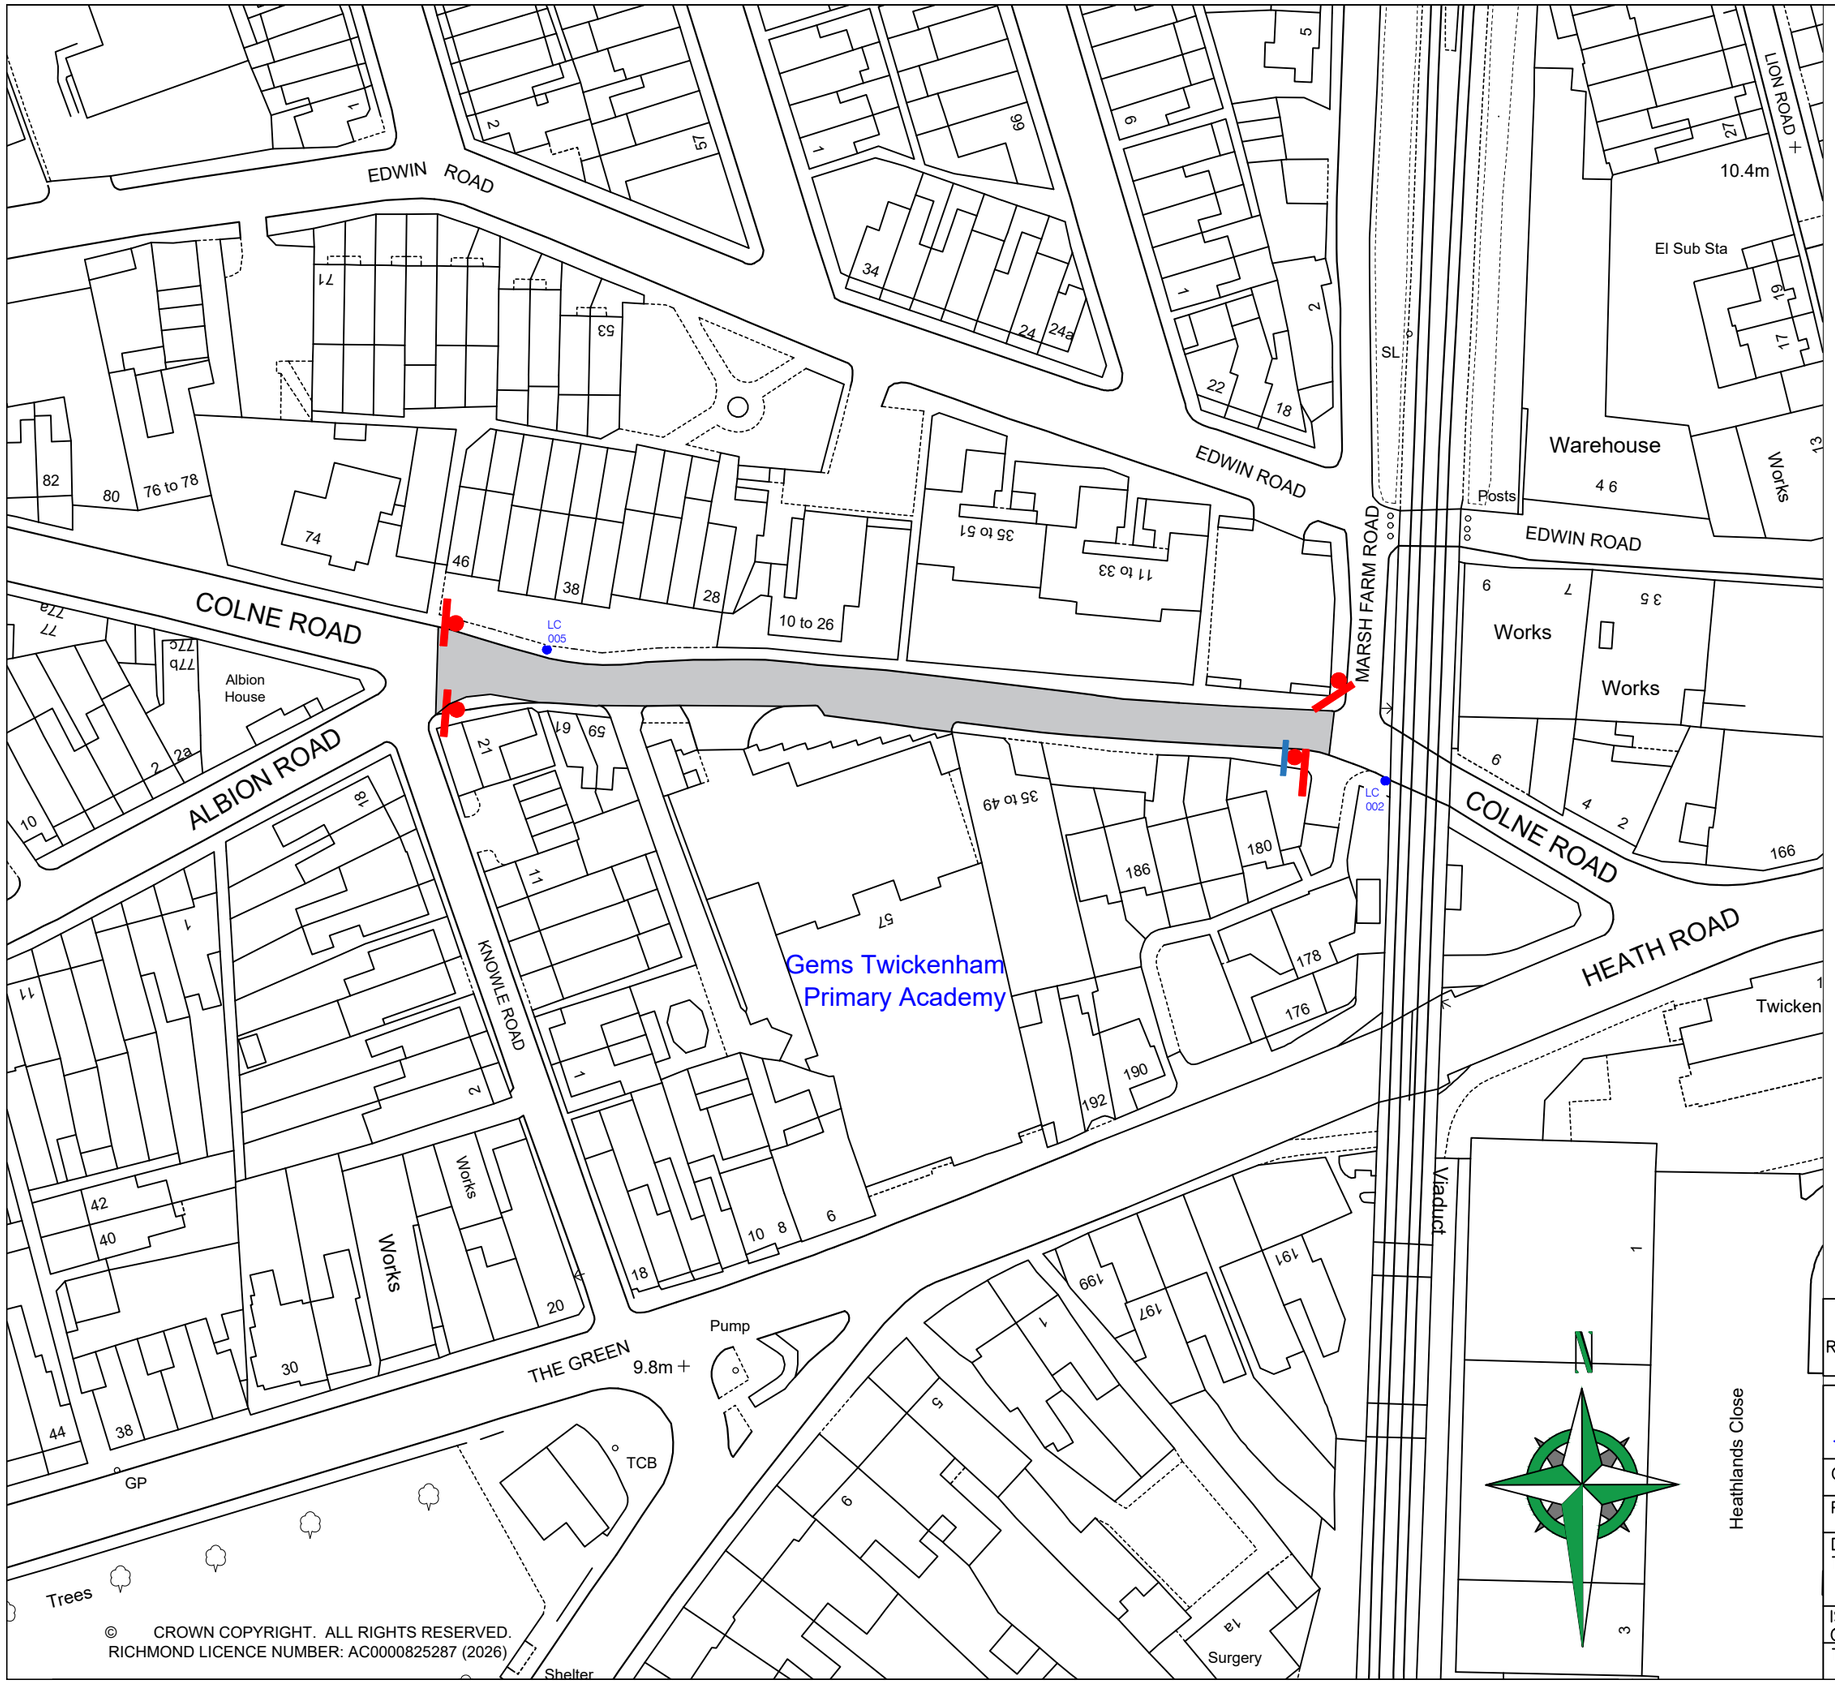

© CROWN COPYRIGHT. ALL RIGHTS RESERVED.
RICHMOND LICENCE NUMBER: AC0000825287 (2026)



Mon - Fri
8.30 - 9.10 am
3.10 - 3.55 pm
except SS3
permit holders

DETAIL OF NEW SCHOOL STREET SIGNS

SCHOOL STREET SIGNS ON POSTS

EXTENTS OF SCHOOL STREET

D REVISION	TIMING CHANGES AMENDMENT	JD OCT.'26 DRAWN BY AND DATE	JD OCT.'26 DESIGNED BY AND DATE	LL/LF OCT.'26 CHECKED BY AND DATE	LF OCT.'26 APPROVED BY AND DATE

LONDON BOROUGH OF RICHMOND UPON THAMES

DRAFT
ISSUE ✓

SCALE (AT A3 SIZE) NTS

CLIENT	LONDON BOROUGH OF RICHMOND UPON THAMES
PROJECT	RICHMOND SCHOOL STREETS
DRAWING TITLE	GEMS TWICKENHAM PRIMARY SCHOOL COLNE ROAD
ISSUING OFFICE	TWICKENHAM
TELEPHONE	020 88911411
DRAWING NUMBER	2381-SSP2-GA-SS3
REVISION	D