ROAD TRAFFIC REGULATION ACT 1984 – SECTION 23

ZEBRA CROSSINGS

HANWORTH ROAD, WHITTON

(Reference 26/252)

NOTICE IS HEREBY GIVEN that the Council of the London Borough of Richmond upon Thames under powers conferred by Section 23 of the Road Traffic Regulation Act 1984 proposes to:

a) Introduce a new zebra crossing at the junction of Ellerman Avenue and Hanworth Road, Whitton to provide a formal crossing facility between the bus stops and replace the removed crossing island. The control area will be from a point approximately 0.7 metres south-west of the common boundary of Nos 758 and 760 Hanworth Road north-eastwards for a distance of approximately 44.2 metres.

b) Convert the existing zebra crossing at the junction of Waverley Avenue and Hanworth Road, Whitton to a parallel crossing to allow cyclists to access the estate. The new control area will be from a point approximately 1.4 metres south-west of the common boundary of Nos 694 and 696 Hanworth Road north-eastwards for a distance of approximately 43.4 metres.


A drawing showing the proposed design will be available for public inspection for a period of 21 days from the date of this notice, quoting reference 26/252: -
the Civic Centre (Central Reception, ground floor), 44 York Street, Twickenham, between 9.15am and 5pm, Mondays to Fridays, except for Bank and other public holidays; or may be viewed on the Council's website at http://www.richmond.gov.uk/public_notices

Persons wishing to comment regarding the proposals should write to the Director, Highway Operations and Street Scene, Civic Centre, 44 York Street, Twickenham TW1 3BZ within 21 days of the date of this Notice. Comments may also be sent by email to parkingpolicy@richmond.gov.uk.

Giles Radford
Director – Highway Operations and Street Scene
Civic Centre, 44 York Street, Twickenham TW1 3BZ

Dated 19th November 2026

"This map is reproduced from Ordnance Survey material with the permission of the Controller of His Majesty's Stationery Office © Crown copyright. Unauthorised reproduction infringes Crown copyright and may lead to prosecution or civil proceedings 100019441 [2026]."

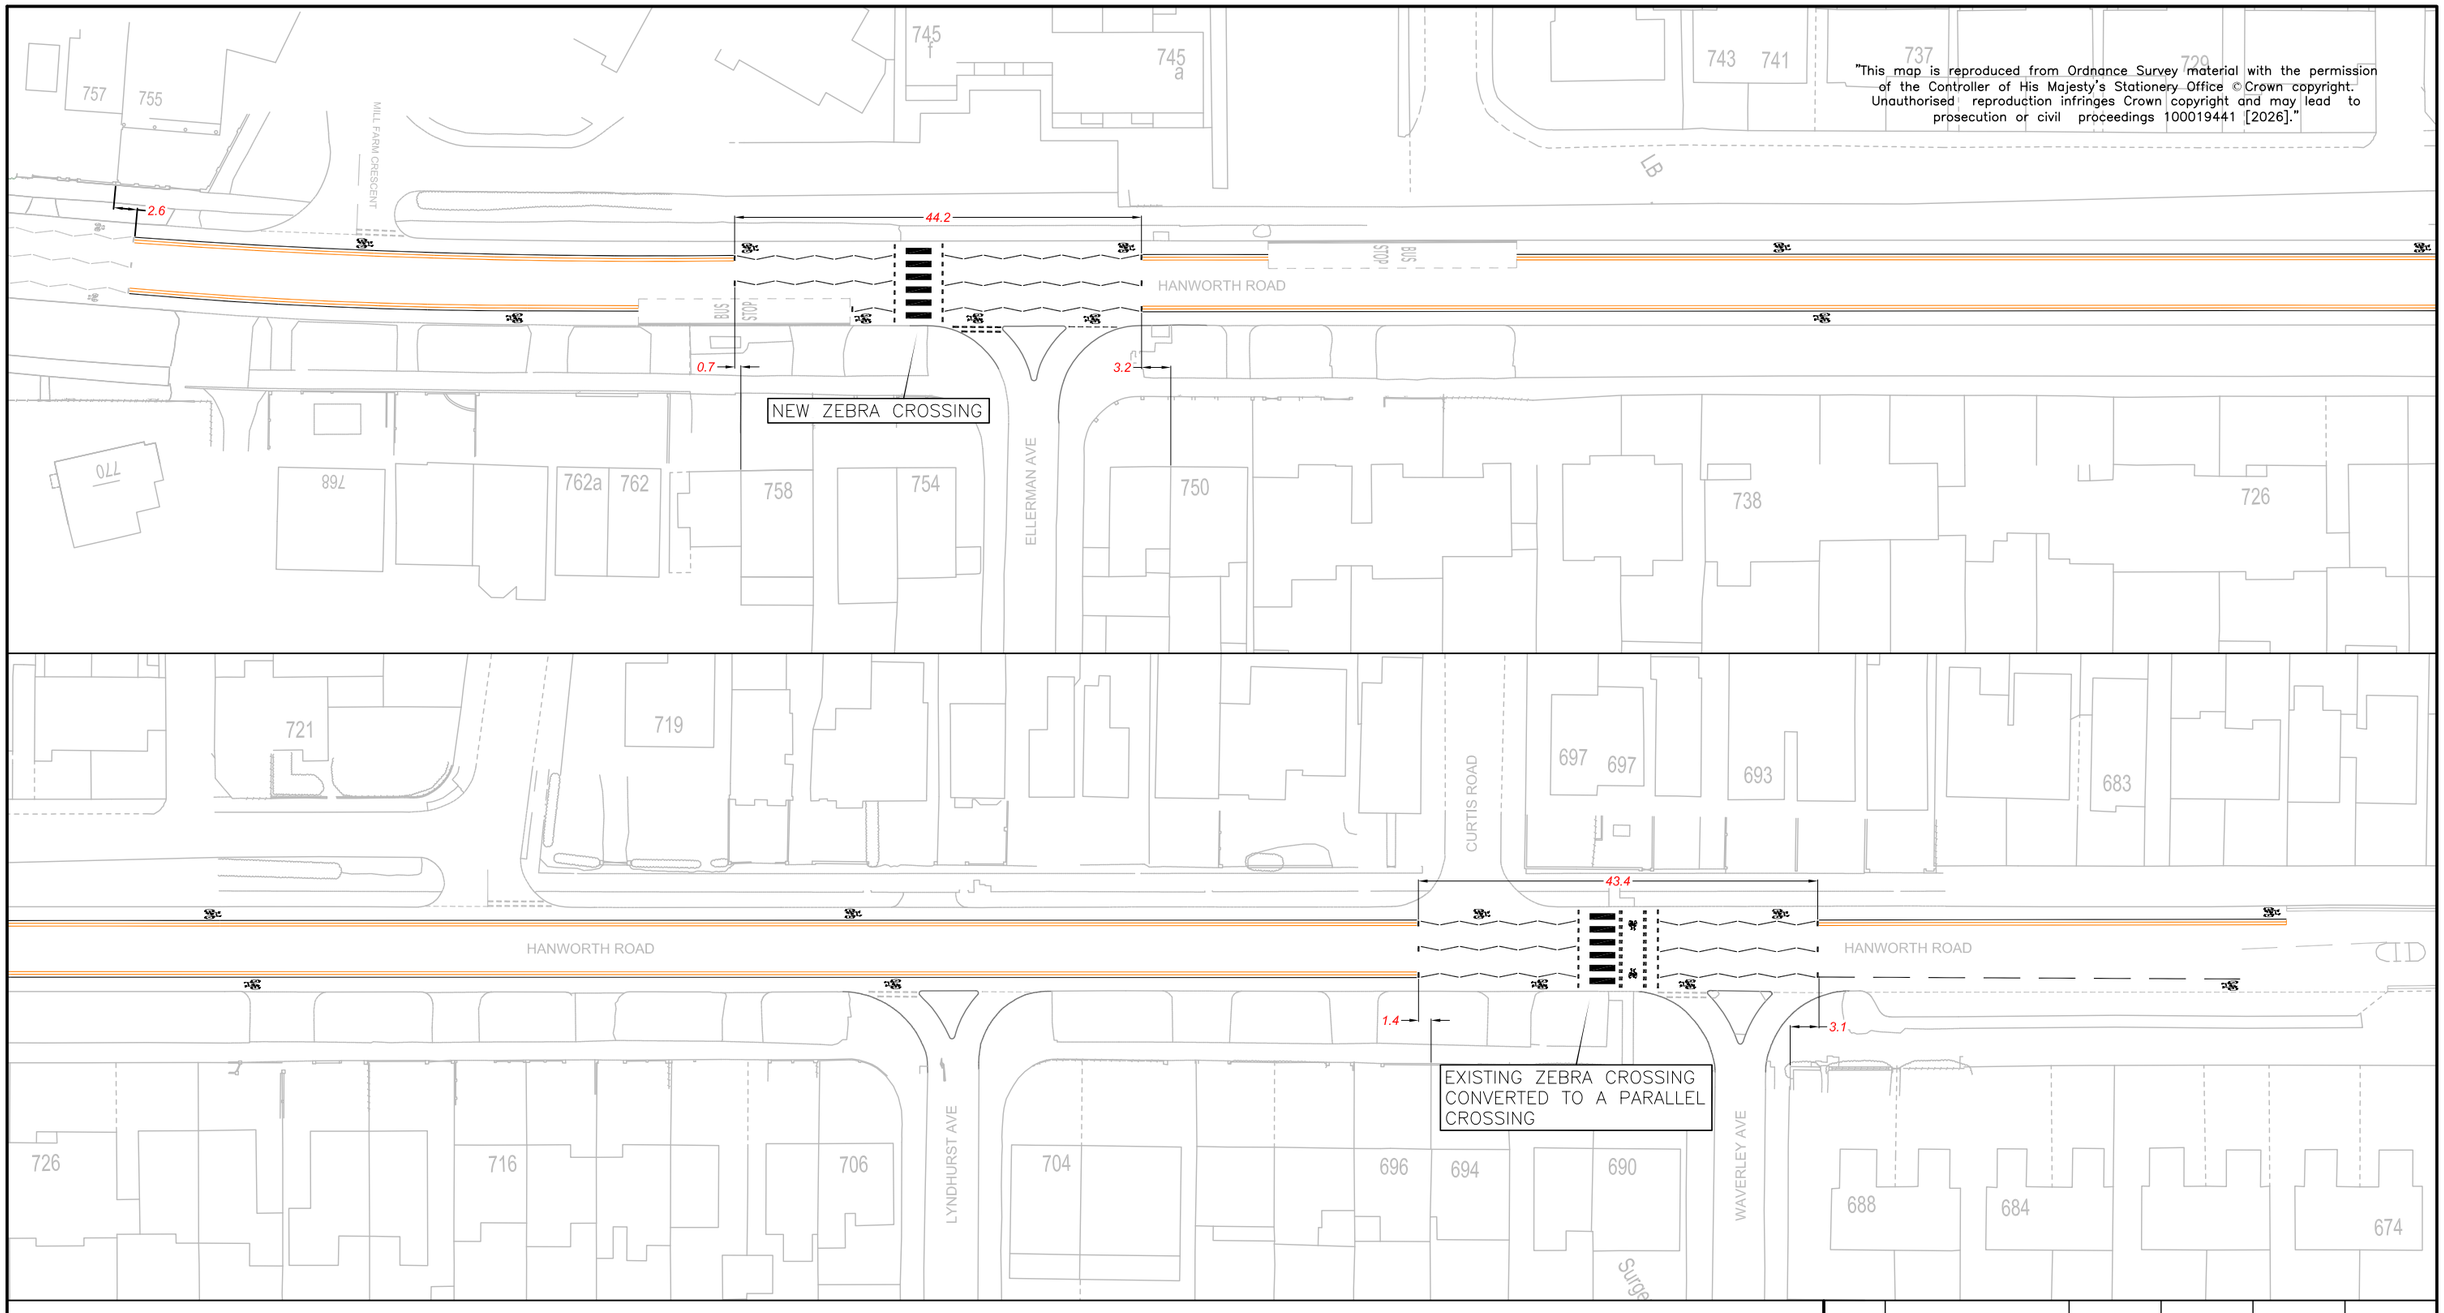

KEY:

EXISTING LINE MARKING

PROPOSED DOUBLE YELLOW LINES

REVISION	AMENDMENT	DRAWN BY AND DATE	DESIGNED BY AND DATE	CHECKED BY AND DATE	APPROVED BY AND DATE

LONDON BOROUGH OF RICHMOND UPON THAMES

DRAFT

ISSUE ✓

SCALE (AT A3 SIZE): NTS

CLIENT	LONDON BOROUGH OF RICHMOND UPON THAMES
PROJECT	HANWORTH ROAD – CORRIDOR REVIEW
DRAWING TITLE	HNAWORTH ROAD – ROAD SAFETY PROPOSALS TRAFFIC ORDER
ISSUING OFFICE	TWICKENHAM
TELEPHONE	020 88911411
DRAWING NUMBER	202220-IN-GL-201
REVISION	–