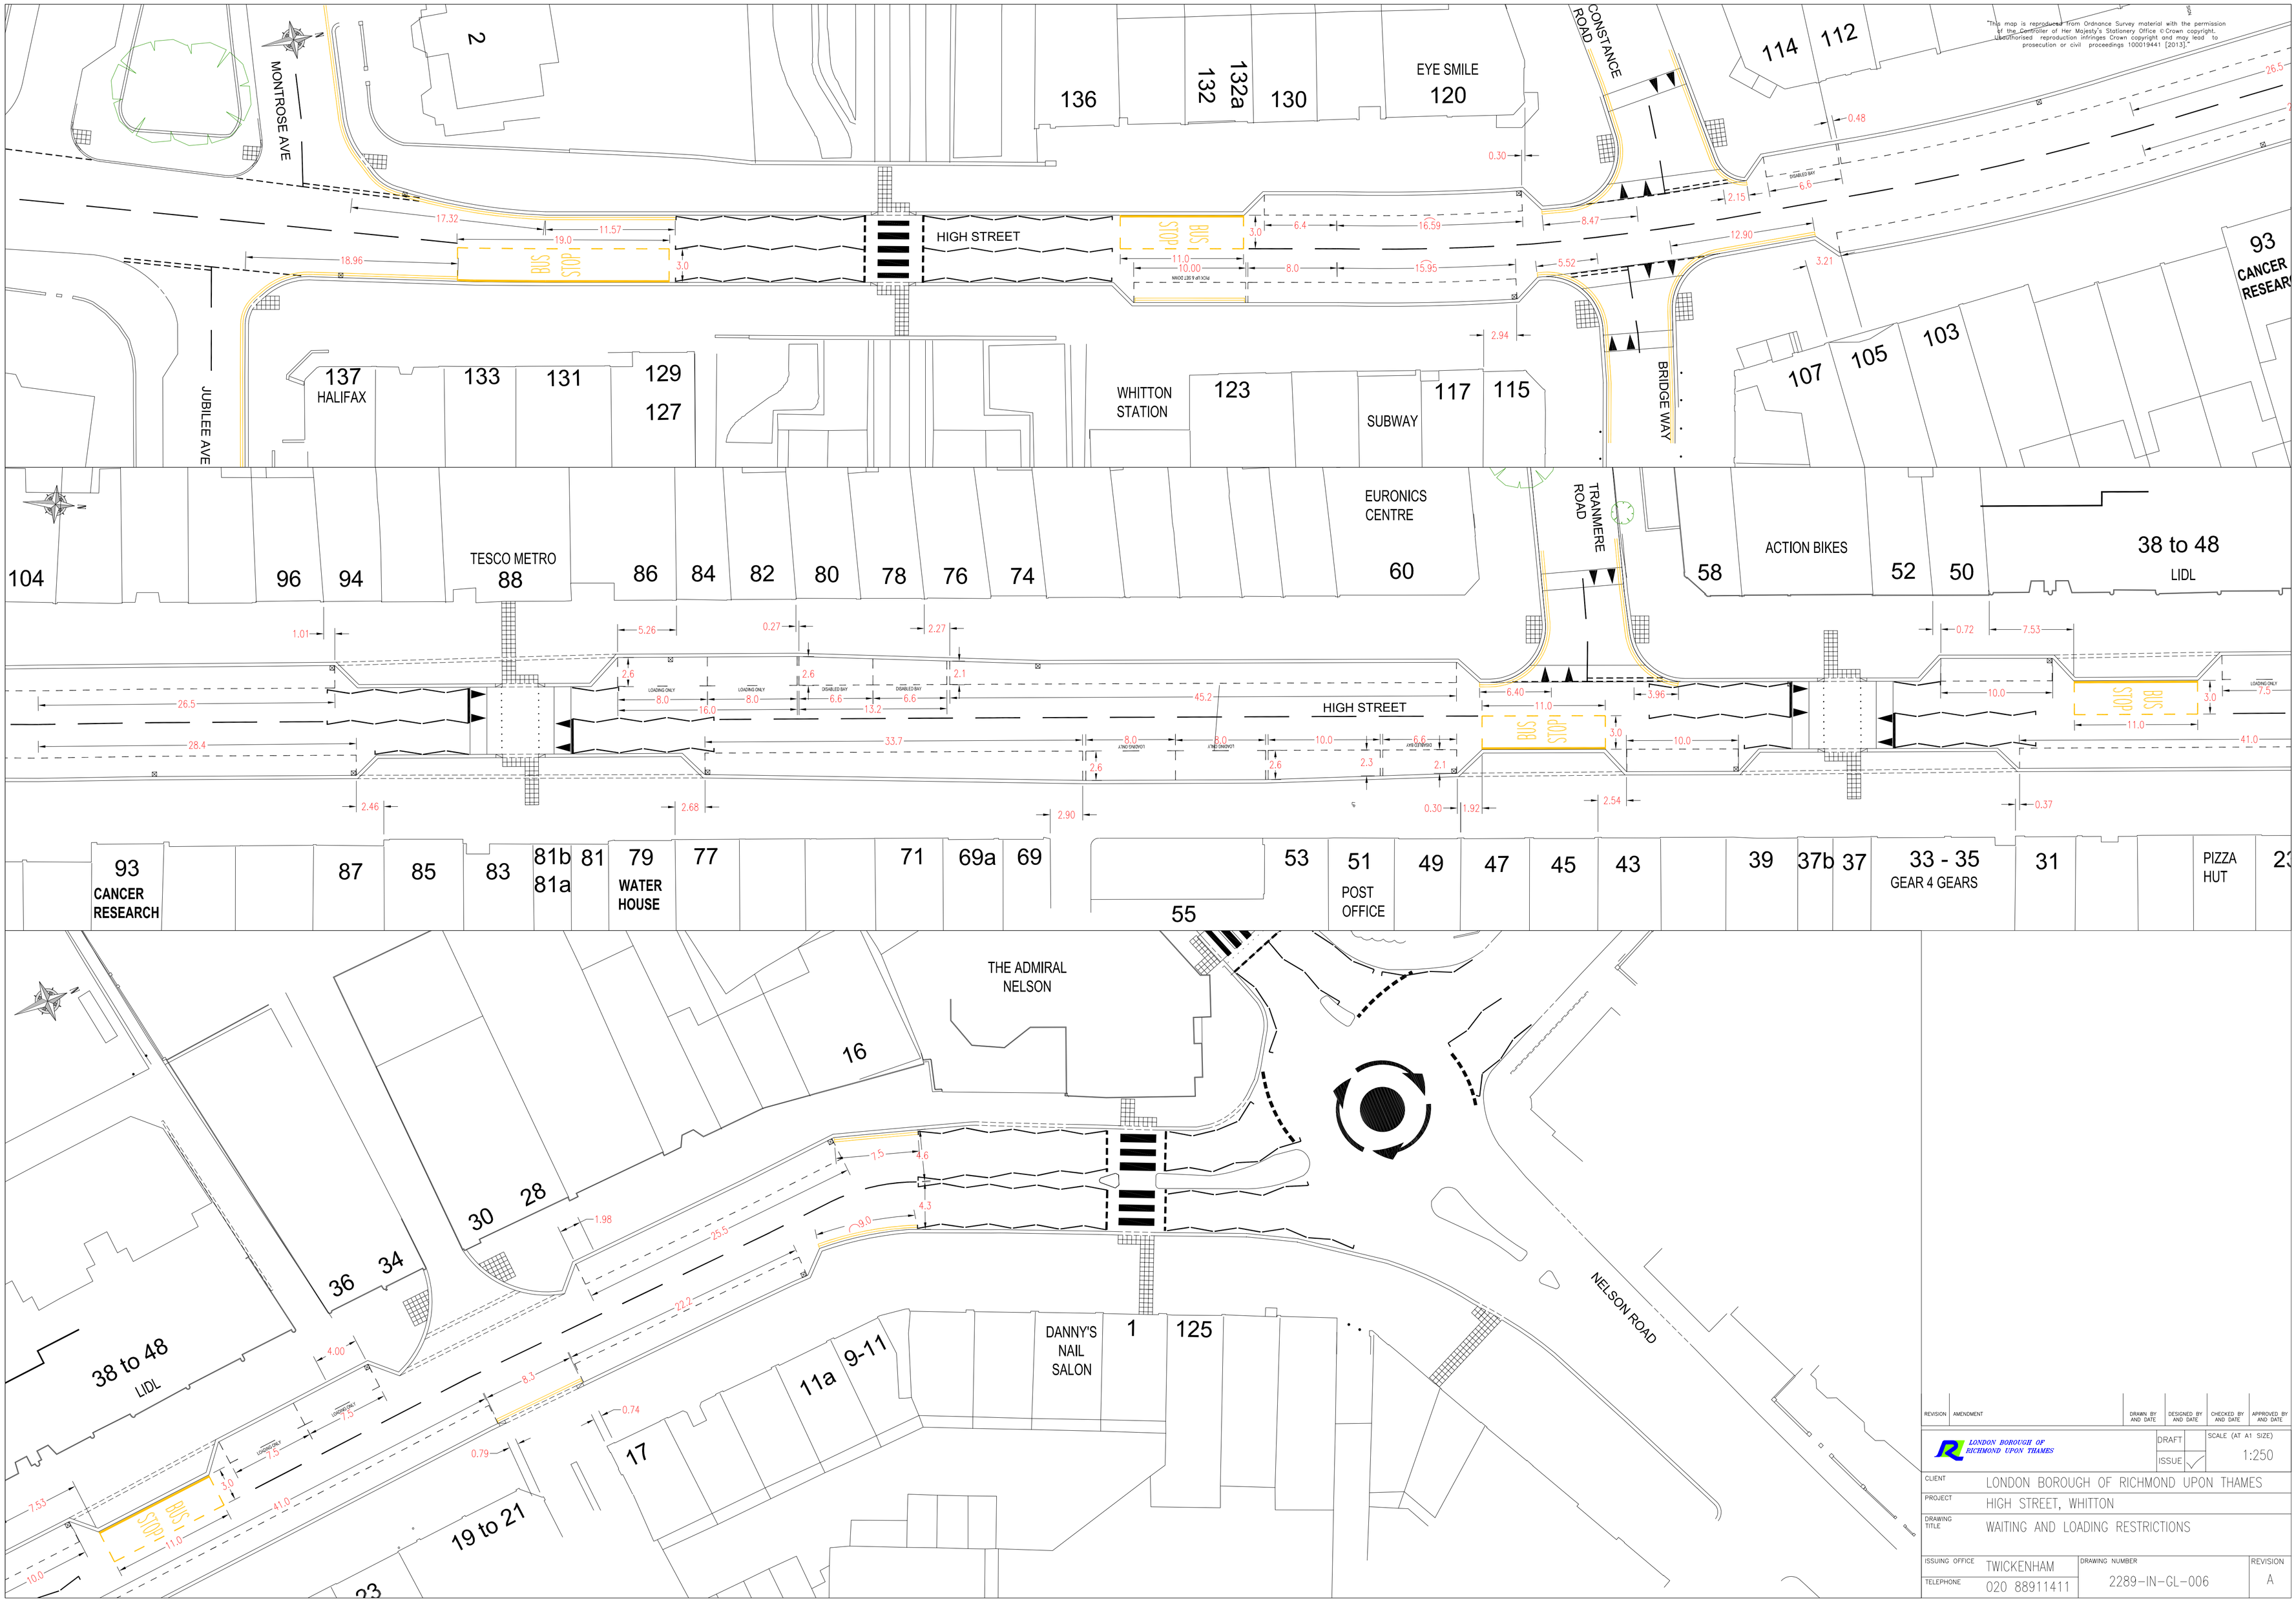

REVISION	AMENDMENT	DRAWN BY AND DATE	DESIGNED BY AND DATE	CHECKED BY AND DATE	APPROVED BY AND DATE

LONDON BOROUGH OF RICHMOND UPON THAMES

DRAFT / ISSUE ✓

SCALE (AT A1 SIZE) 1:250

CLIENT: LONDON BOROUGH OF RICHMOND UPON THAMES

PROJECT: HIGH STREET, WHITTON

DRAWING TITLE: WAITING AND LOADING RESTRICTIONS

ISSUING OFFICE: TWICKENHAM

TELEPHONE: 020 88911411

DRAWING NUMBER: 2289-IN-GL-006

REVISION: A

S:\Environment\Transport\Data\H & T - Projects\2289 ~ Whitton High Street Environmental Improvements\Drawings\2289-IN-GL-006 + 007.dwg.